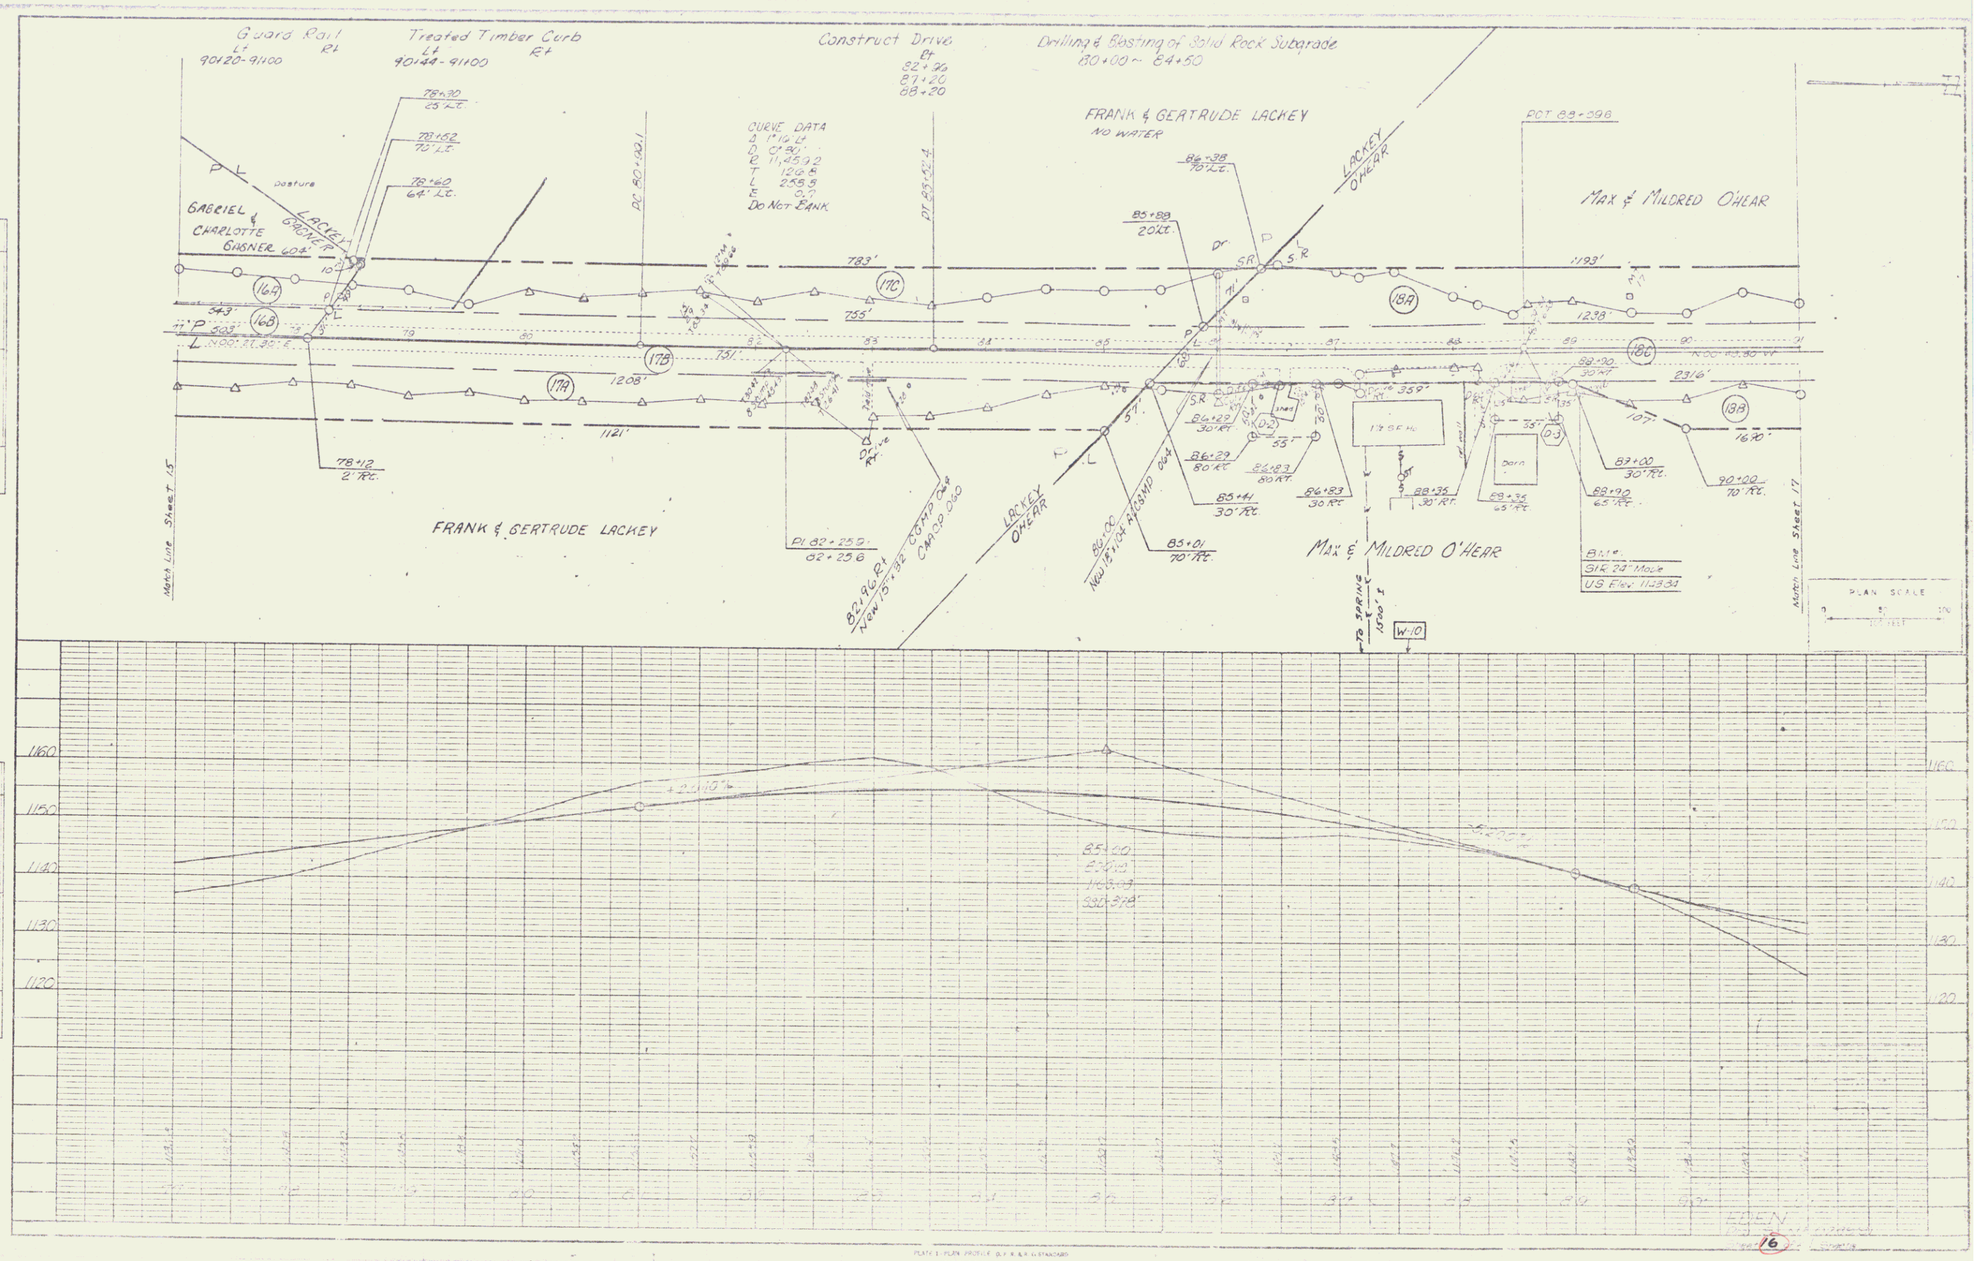

PLAN

PROFILE

13