FED. ROAD S.ST. NO.	STATE	PROJ. NO.	FISCAL YEAR	SHEET NO.	TOTAL SHEETS
9	VT.				

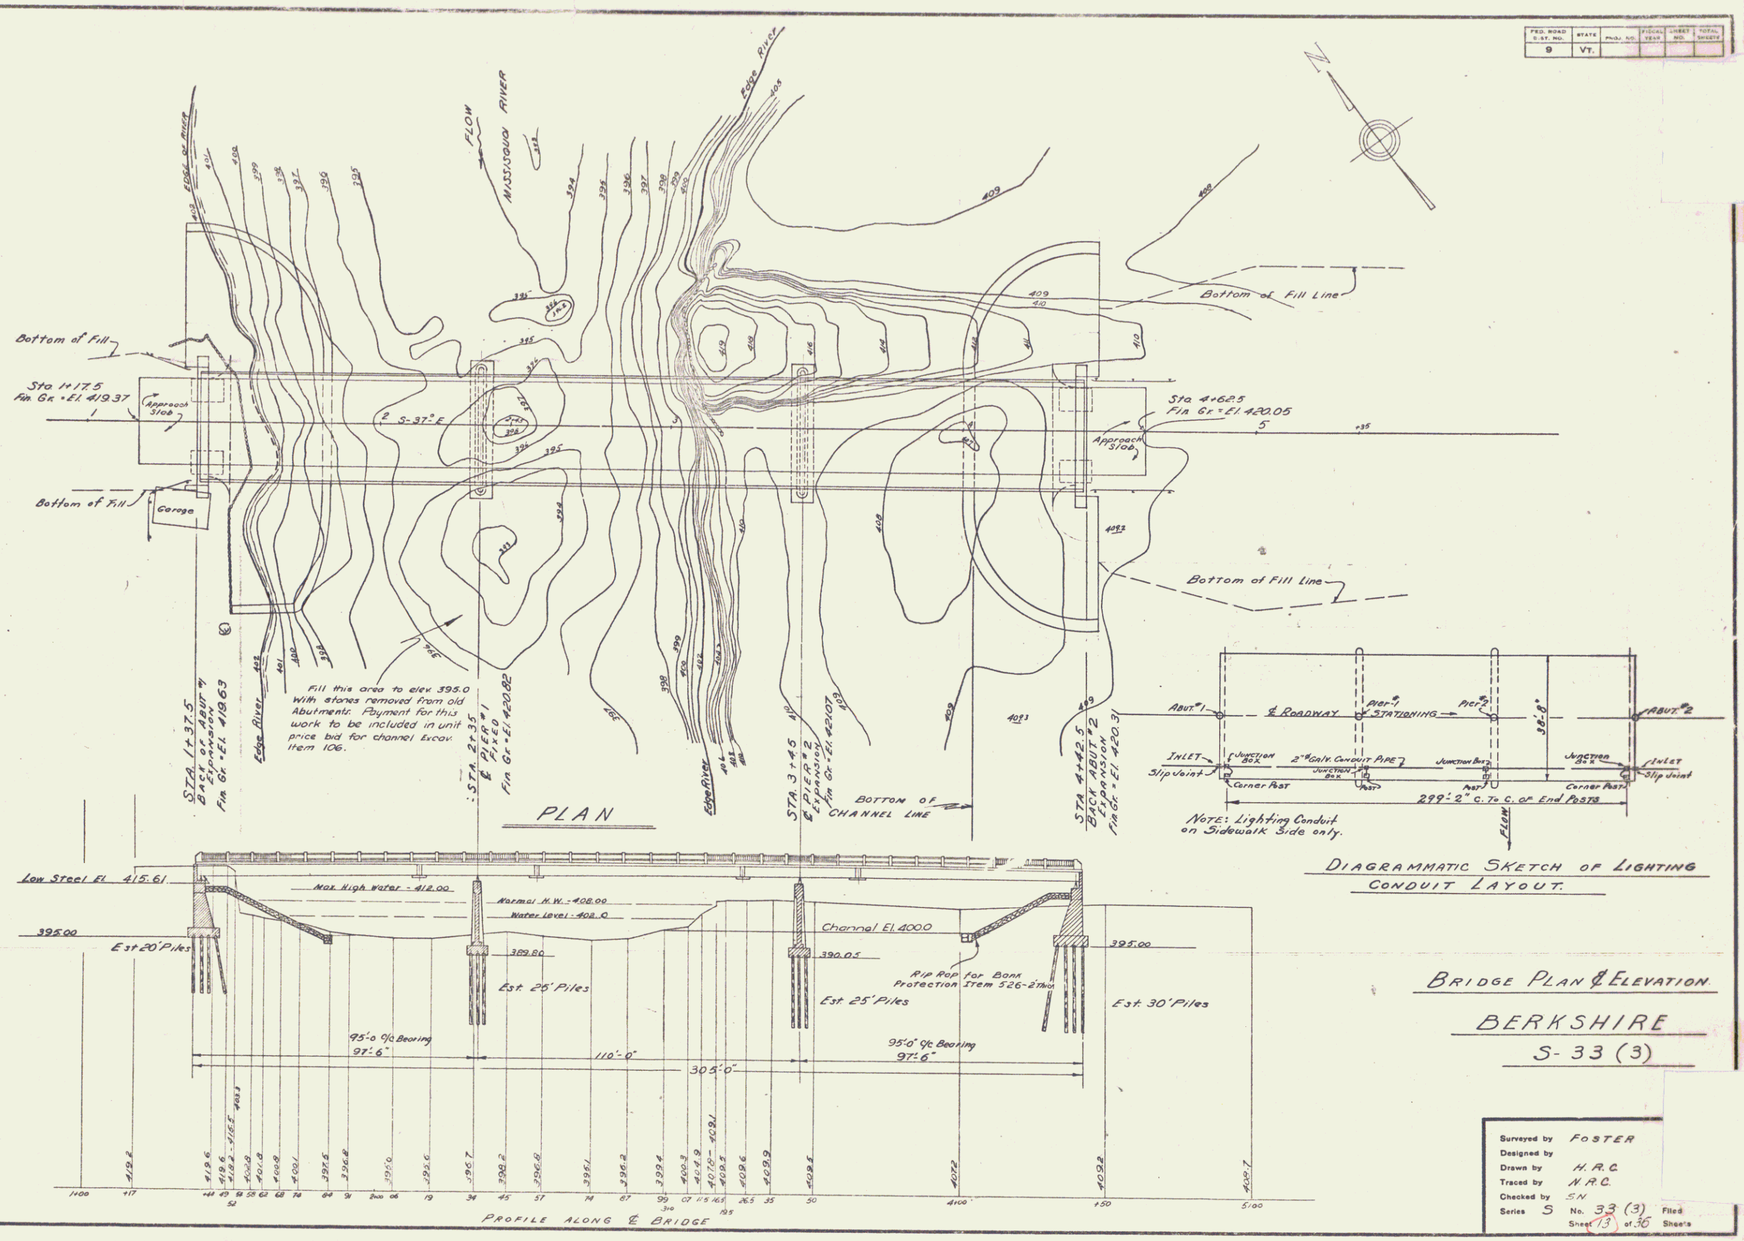

BRIDGE PLAN & ELEVATION

BERKSHIRE

S-33 (3)

Surveyed by	FOSTER
Designed by	
Drawn by	H.R.C.
Traced by	N.R.C.
Checked by	S.N.
Series S	No. 33 (3) Filed
	Sheet 13 of 36 Sheets

8