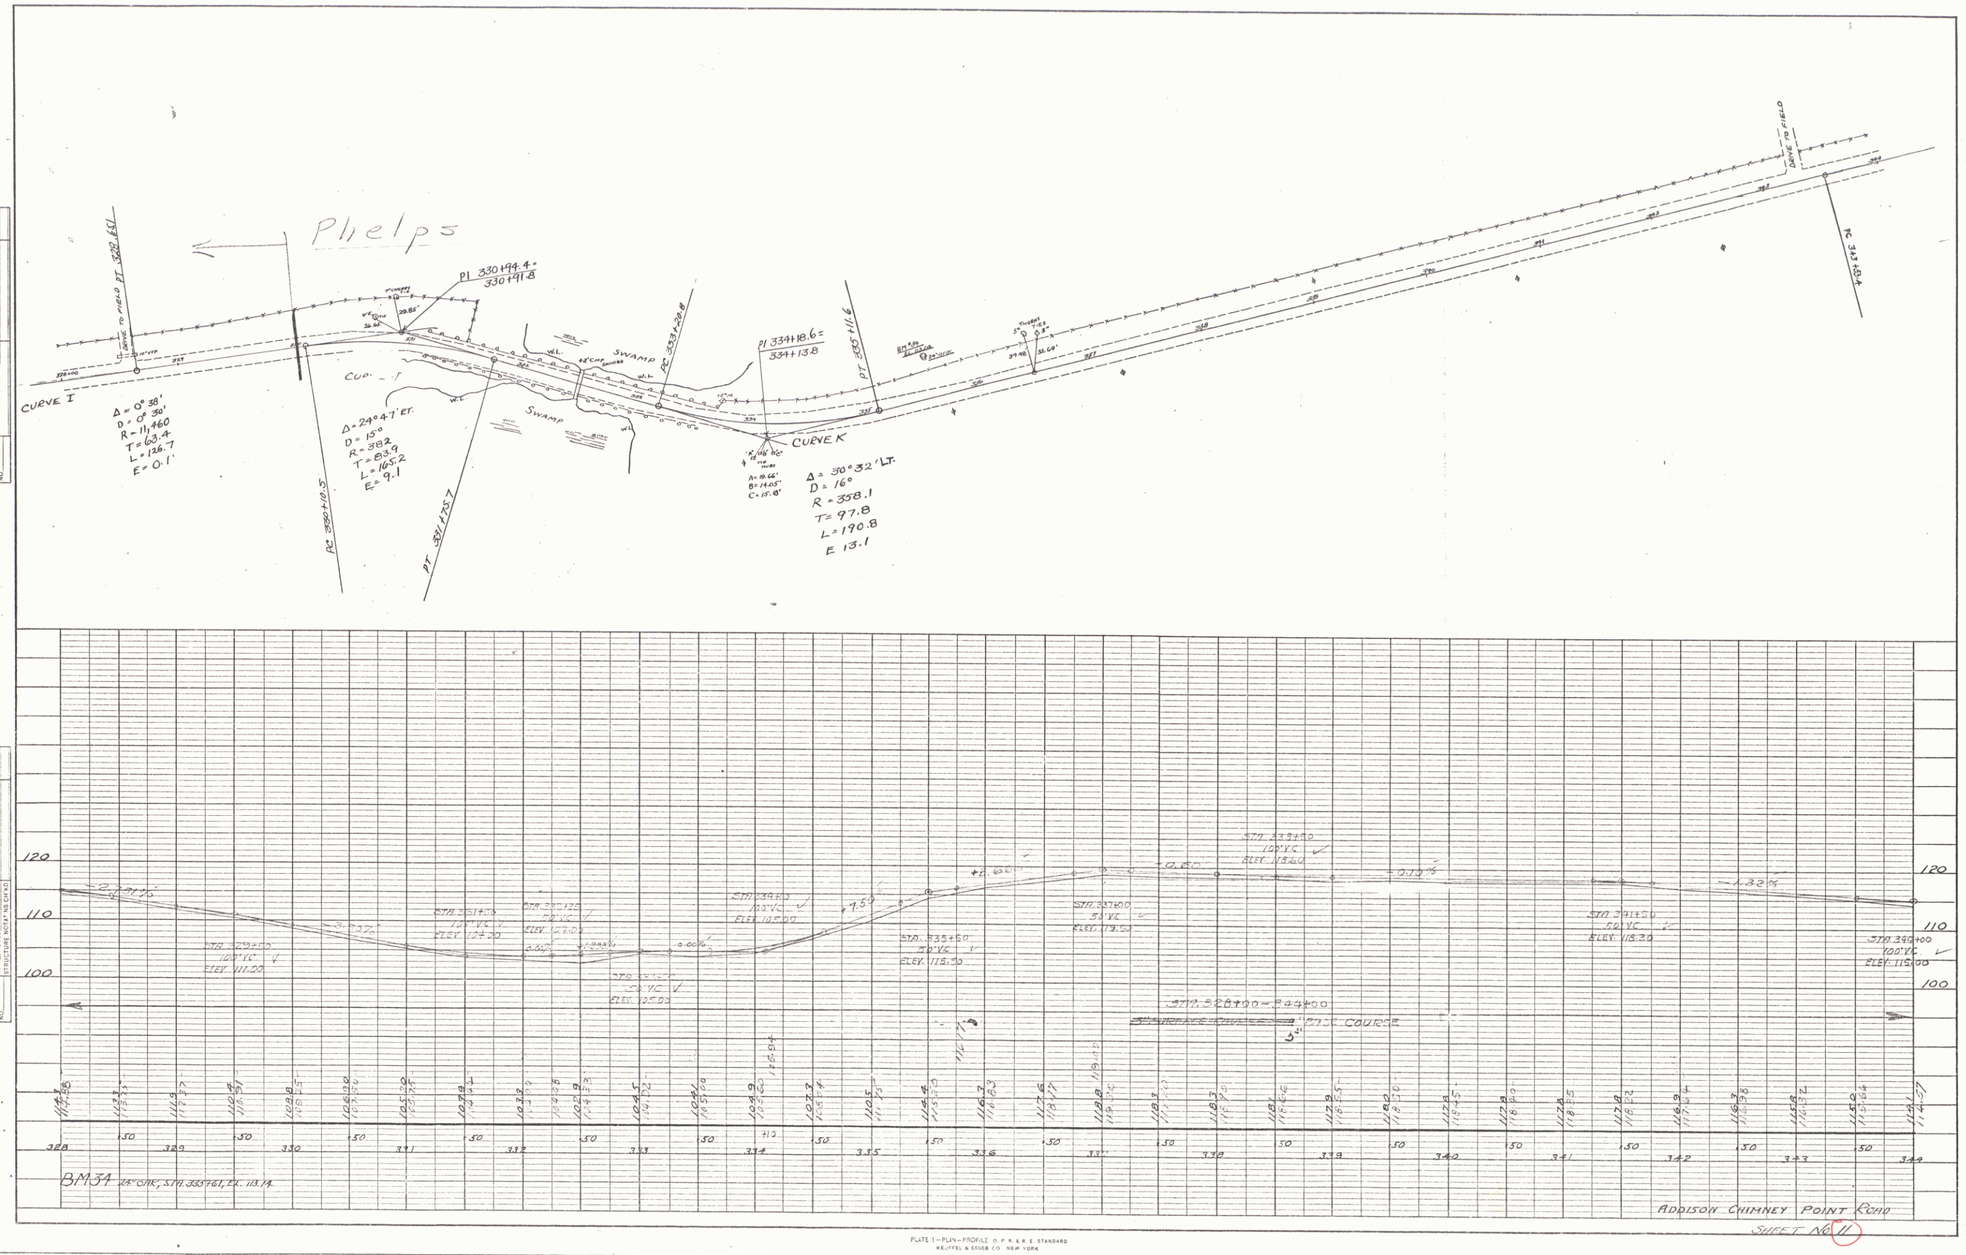

PLAN

SURVEYED
PLOTTED
ALIGNMENT CHECKED
RT. OF WAY CHECKED
BY: EVINAM & EXCHACE
DATE: 1/5/59 12/4/58
NOTE BOOK
NO.

PROFILE

SURVEYED
PLOTTED
GRADES CHECKED
B.M. NOTE
ELEVATIONS ROUNDED TO NEAREST TENTH FOOT
BY: A. ELLIOTT
DATE: 1/5/59 12/4/58

PLATE 1—PLAN—PROFILE O. P. W. & W. E. STANDARD
KEUFFEL & ESSER CO. NEW YORK