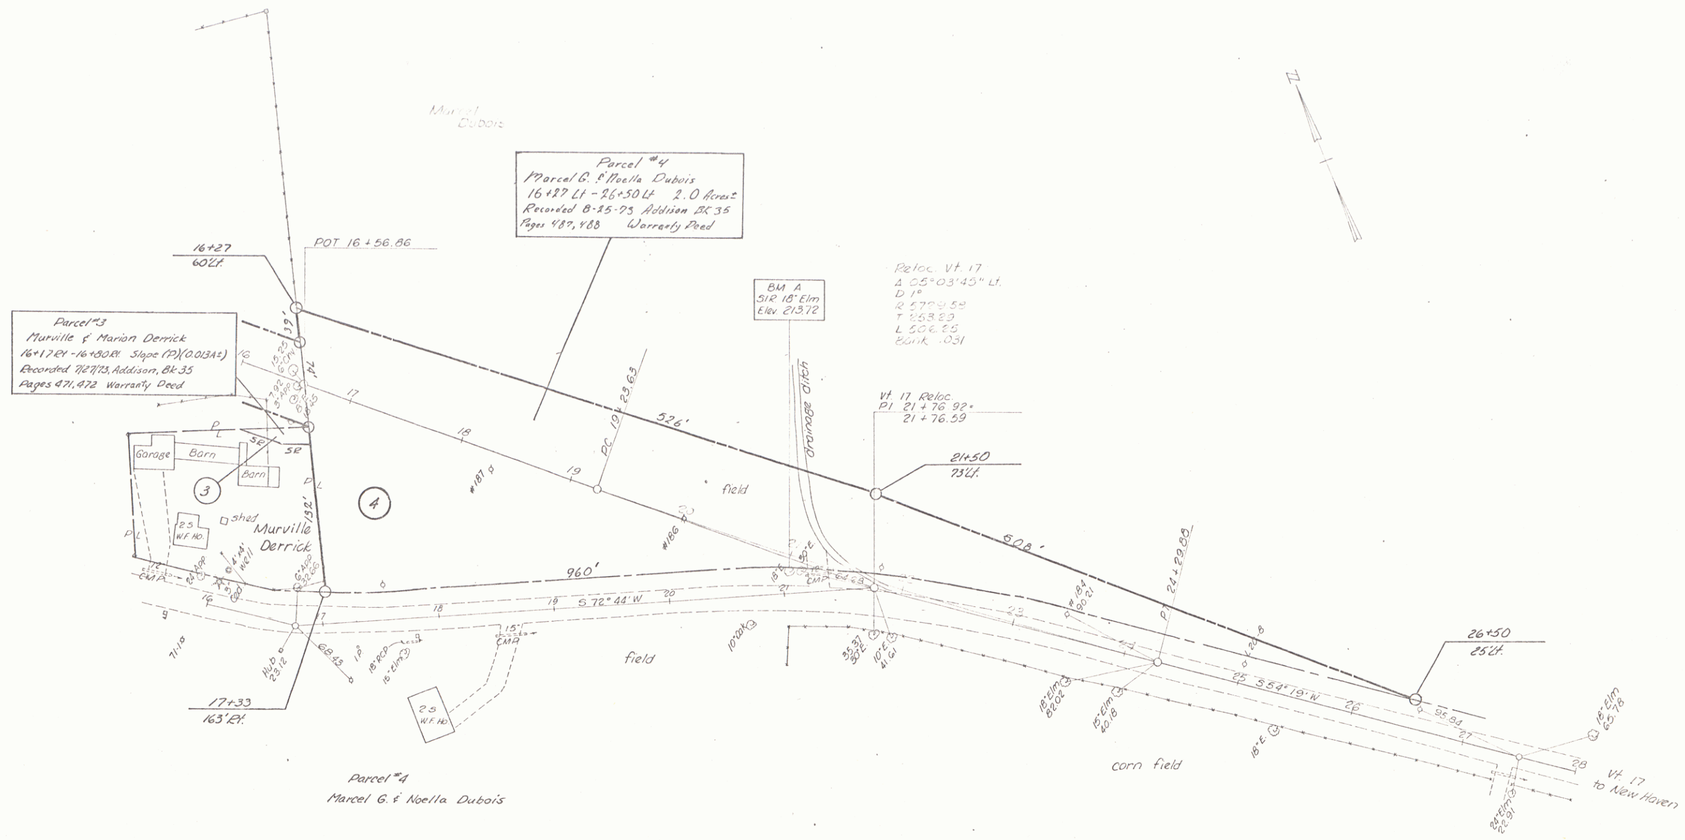

SURVEYED BY Foll DATE 9-71
DRAWN BY DATE
TRACED BY Vonowicz DATE 8-72
ADDISON
PROJ. BP NO. 0159-7120
SHEET 2 OF 2
D-7

3