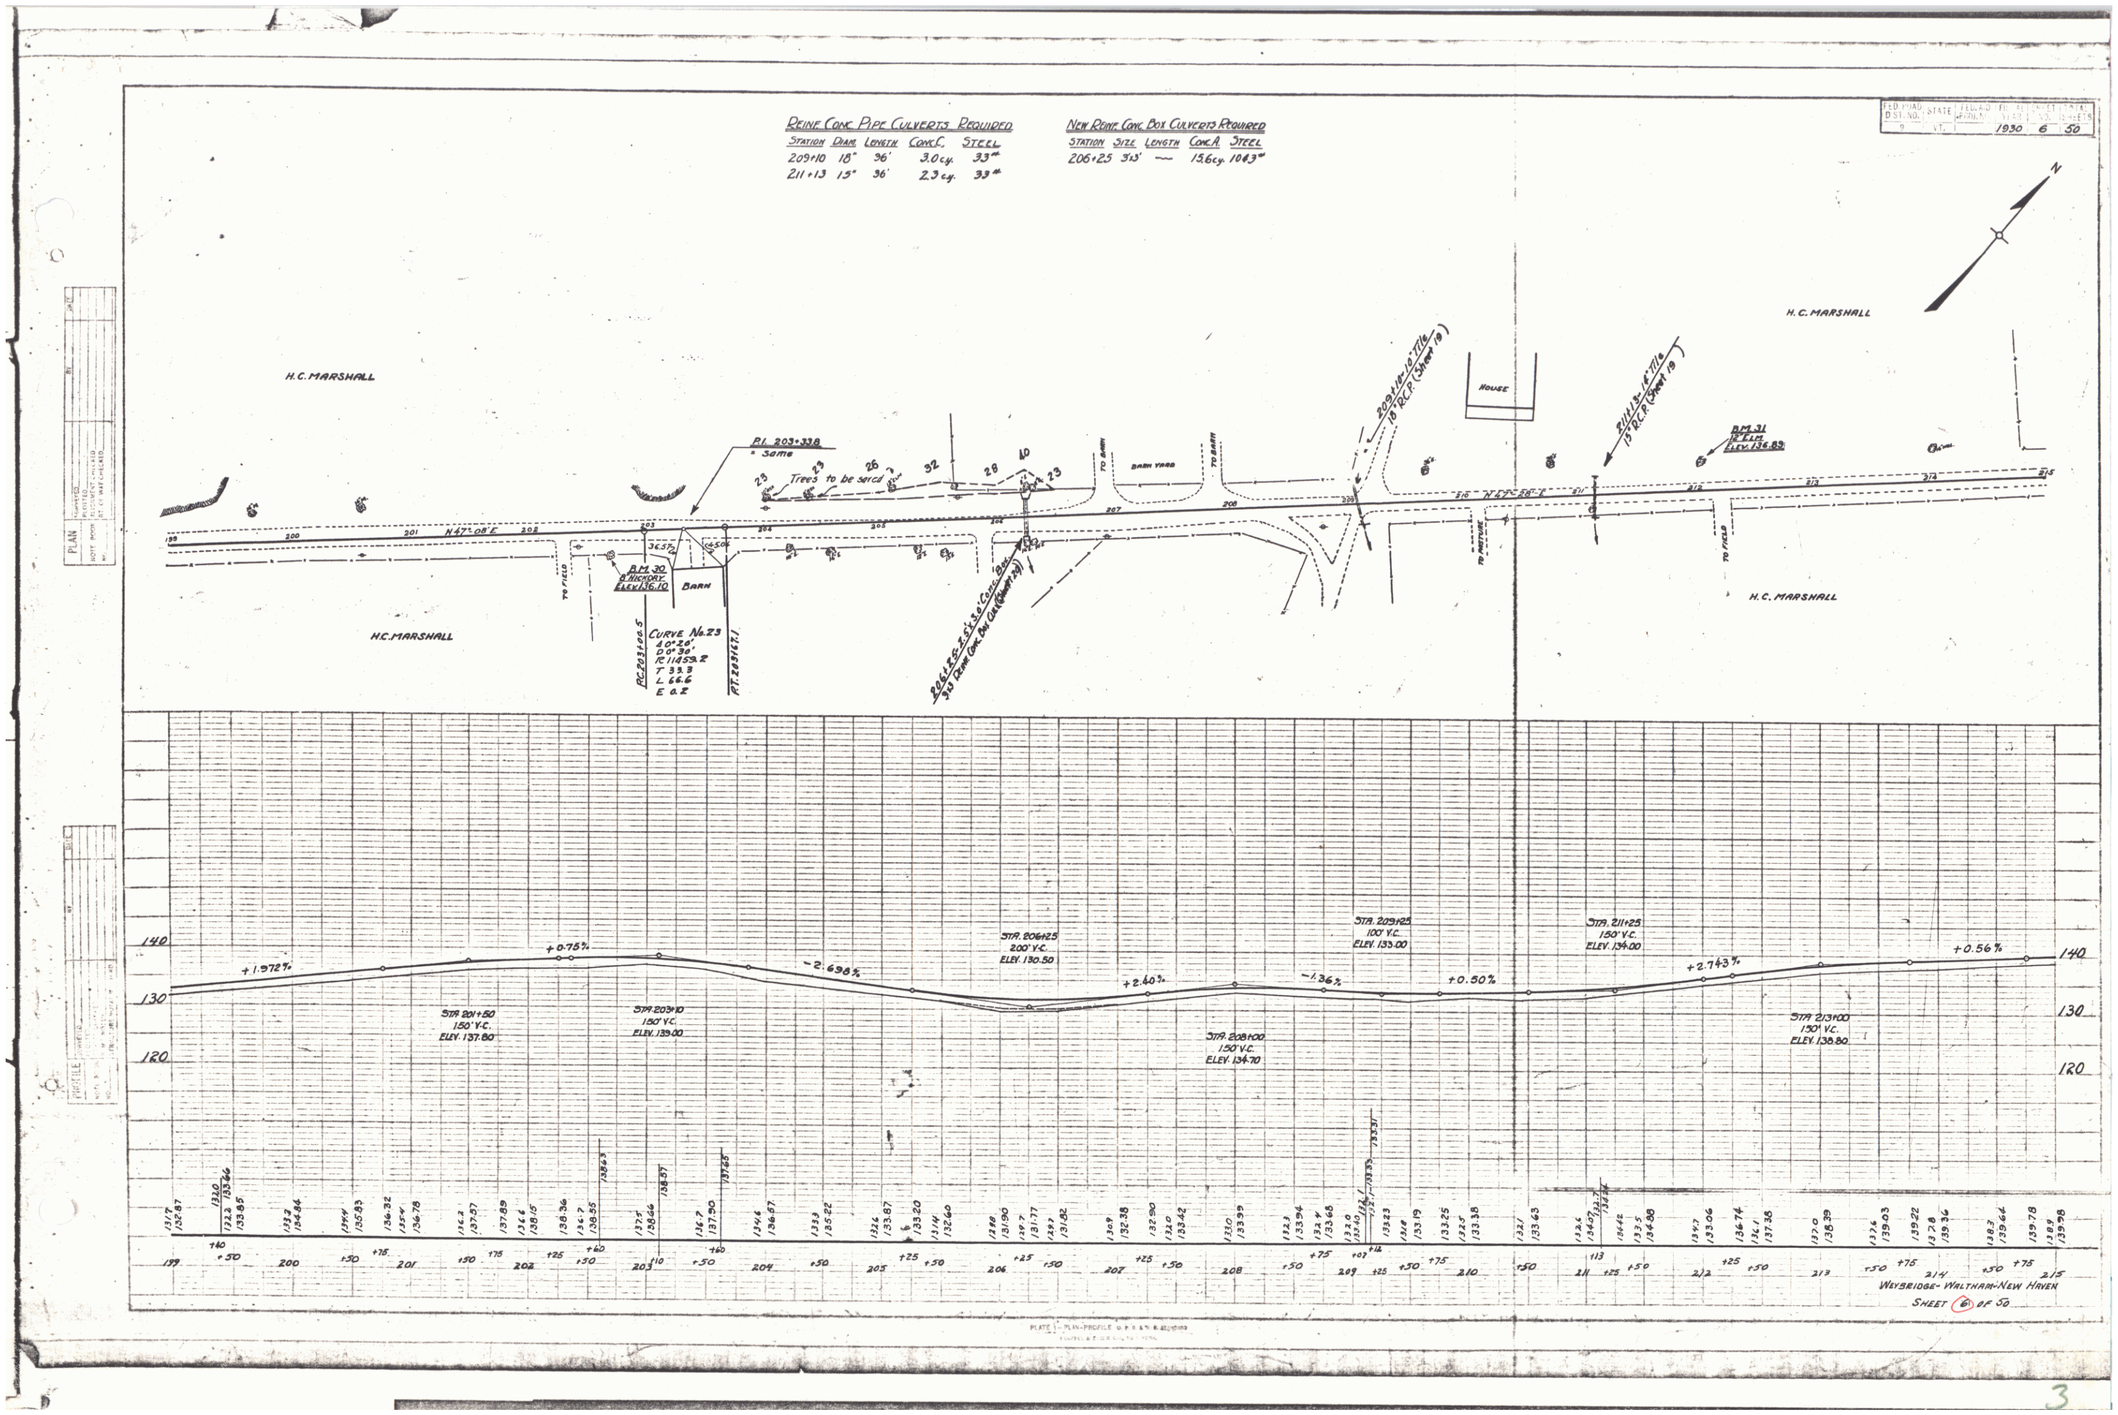

FED. ROAD DIST. NO. 9
STATE VT.
FED. AID PROJ. NO.
FISCAL YEAR 1930
SHEET NO. 6
TOTAL SHEETS 50
REINF. CONC. PIPE CULVERTS REQUIRED
STATION DIAM. LENGTH CONC. C. STEEL
209+10 18" 36' 3.0 cy. 33#
211+13 15" 36' 2.3 cy. 33#
NEW REINF. CONC. BOX CULVERTS REQUIRED
STATION SIZE LENGTH CONC. A. STEEL
206+25 3'x3' — 15.6 cy. 1043#
H.C. MARSHALL
HOUSE
BARN YARD
BARN
TO BARN
TO FIELD
TO PASTURE
P.I. 203+33.8
Same
Trees to be saved
N 47°-08' E
N 47°-28' E
B.M. 30
8" HICKORY
ELEV. 136.10
CURVE No. 23
Δ 0°-20'
D 0°-30'
R 11459.2
T 33.3
L 66.6
E 0.2
P.C. 203+00.5
P.T. 203+67.1
B.M. 31
12" ELM
ELEV. 136.83
209+18-10" T/Ile
18" R.C.P. (Sheet 19)
211+13-14" T/Ile
15" R.C.P. (Sheet 19)
206+25-2.5'x3.0' Conc. Box
3'x3' Dome Conc. Box Cul. (Sheet 29)
STA. 201+50
150' V.C.
ELEV. 137.80
STA. 203+10
150' V.C.
ELEV. 139.00
STA. 206+25
200' V.C.
ELEV. 130.50
STA. 208+00
150' V.C.
ELEV. 134.70
STA. 209+25
100' V.C.
ELEV. 133.00
STA. 211+25
150' V.C.
ELEV. 134.00
STA. 213+00
150' V.C.
ELEV. 138.80
+1.972%
+0.75%
-2.698%
+2.60%
-1.36%
+0.50%
+2.743%
+0.56%
140
130
120
WEYBRIDGE-WALTHAM-NEW HAVEN
SHEET 6 OF 50

3