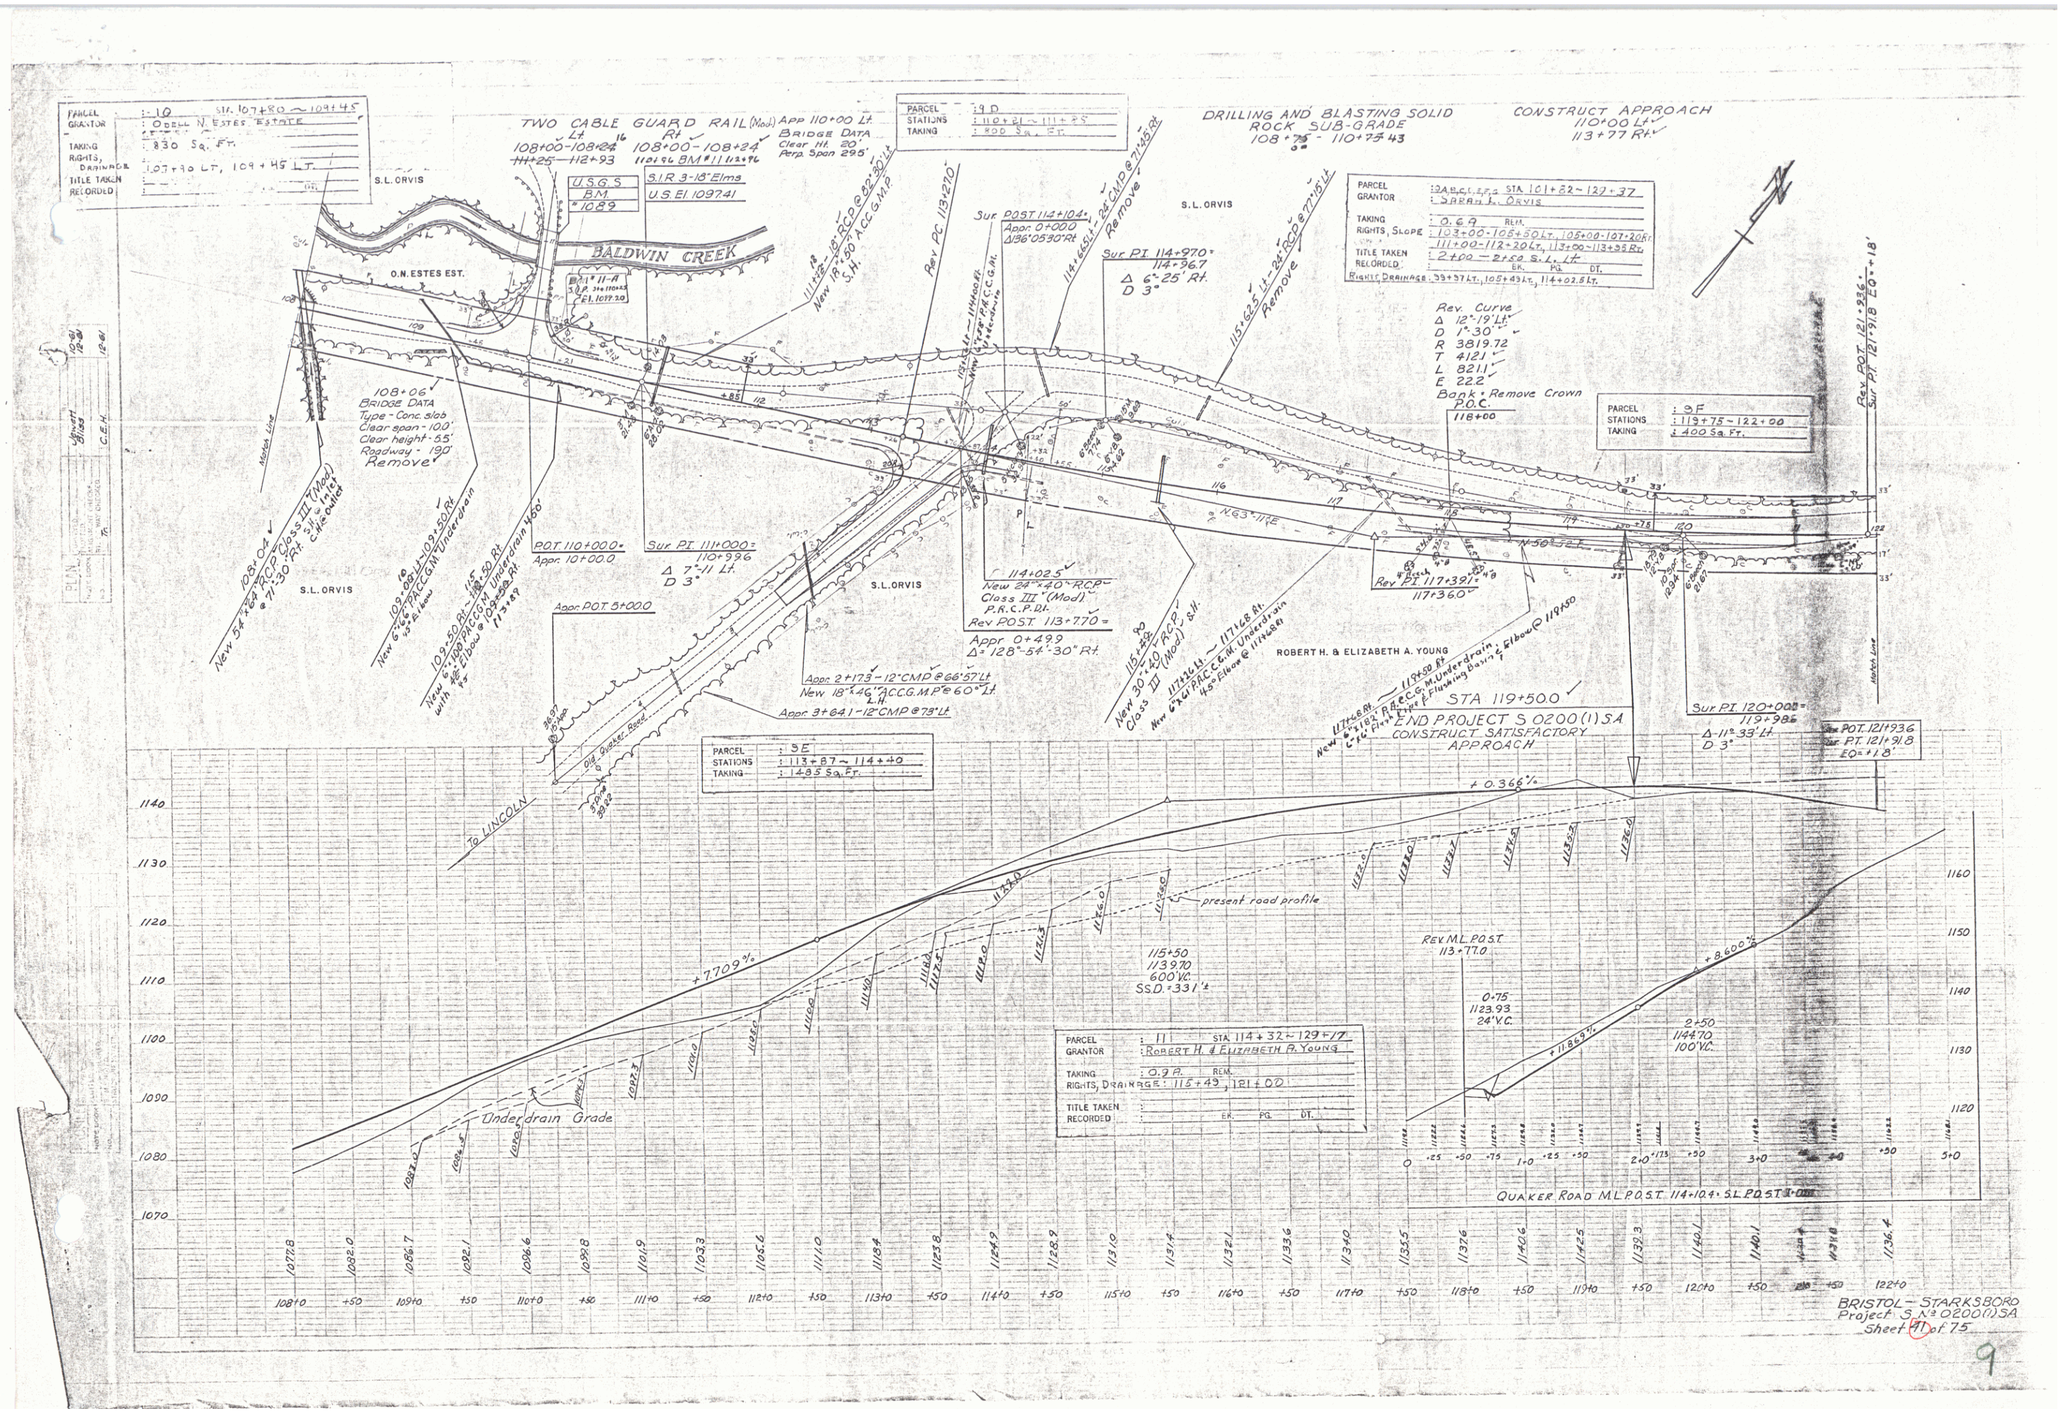
PARCEL 10
GRANTOR ODELL N. ESTES ESTATE
TAKING 830 Sq. Ft.
RIGHTS, DRAINAGE 107+90 LT., 109+45 LT.
TITLE TAKEN
RECORDED
STA. 107+80 ~ 109+45
TWO CABLE GUARD RAIL (Mod)
108+00 - 108+24 Lt.
108+00 - 108+24 Rt.
BRIDGE DATA
Clear 111.20'
Perp. Span 295'
U.S.G.S. B.M. #1089
S.I.R. 3-18" Elms
U.S. El 109741
BALDWIN CREEK
S.L. ORVIS
O.N. ESTES EST.
108+06
BRIDGE DATA
Type - Conc. Slab
Clear span - 100'
Clear height - 5.5'
Roadway - 19.0'
Remove
PARCEL 9D
STATIONS 110+81 ~ 111+25
TAKING 800 Sq. Ft.
DRILLING AND BLASTING SOLID ROCK SUB-GRADE
108+75 - 110+75
CONSTRUCT APPROACH
110+00 Lt.
113+77 Rt.
PARCEL 9A, 9C, 9E, 9G STA 101+82 ~ 121+37
GRANTOR SARAH L. ORVIS
TAKING 0.69 Ac. REM.
RIGHTS, SLOPE 103+00-105+50 Lt., 105+00-107+20 Rt.
111+00-112+20 Lt., 113+00-113+35 Rt.
TITLE TAKEN 2+00 - 2+50 S.L. Lt.
RECORDED ER. PG. DT.
RIGHTS, DRAINAGE 99+37 Lt., 105+49 Lt., 114+02.5 Lt.
Rev. Curve
Δ 12°-19' Lt.
D 1°-30'
R 3819.72
T 412.1'
L 821.1'
E 222
Bank - Remove Crown
P.O.C. 118+00
PARCEL 9F
STATIONS 119+75 ~ 122+00
TAKING 400 Sq. Ft.
Rev. POT 121+93.6
Sur. PI 121+91.8
EQ = +1.8'
Sur. POST 114+104
Appr. 0+000
Δ 136°-05'-30" Rt.
Sur. PI 114+970
114+36.7
Δ 6°-25' Rt.
D 3°
Rev. PC 113+270
Remove
Rev. PI 117+381
117+360
Sur. PI 111+000
110+996
Δ 7°-11' Lt.
D 3°
POT 110+000
Appr. 10+00.0
Appr. POT 5+000
114+025
New 24"x40' RCP
Class III (Mod)
P.R.C.P.D.L.
Rev. POST 113+770
Appr. 0+499
Δ = 128°-54'-30" Rt.
Appr. 2+173 - 12" CMP @ 66'-57' Lt.
New 18"x46' ACC.G.M.P. @ 60' Lt.
Appr. 3+641 - 12" CMP @ 73' Lt.
ROBERT H. & ELIZABETH A. YOUNG
STA 119+50.0
END PROJECT S 0200(1) SA
CONSTRUCT SATISFACTORY APPROACH
Sur. PI 120+00
119+98.5
Δ - 11°-33' Lt.
D 3°
Sur. POT 121+93.6
Sur. PI 121+91.8
EQ = +1.8'
PARCEL 35
STATIONS 113+87 ~ 114+40
TAKING 1485 Sq. Ft.
To LINCOLN
Old Stage Road
+0.366%
+7.709%
+8.600%
present road profile
Under drain Grade
115+50
113.97.0
600' V.C.
SSD = 331'
Rev. ML POST
113+77.0
0+75
1123.93
24' V.C.
2+50
1144.70
100' V.C.
PARCEL 11 STA. 114+32 ~ 129+17
GRANTOR ROBERT H. & ELIZABETH A. YOUNG
TAKING 0.9 Ac. REM.
RIGHTS, DRAINAGE 115+49, 121+00
TITLE TAKEN
RECORDED ER. PG. DT.
QUAKER ROAD ML POST 114+104 - SL POST 1+00
1140
1130
1120
1110
1100
1090
1080
1070
1160
1150
1140
1130
1120
1077.8
1082.0
1086.7
1092.1
1096.6
1099.8
1101.9
1103.3
1105.6
1111.0
1118.4
1123.8
1124.9
1128.9
1131.0
1131.4
1132.1
1133.6
1134.0
1135.5
1137.6
1138.0
1139.0
1140.1
1140.1
1136.4
108+0
+50
109+0
+50
110+0
+50
111+0
+50
112+0
+50
113+0
+50
114+0
+50
115+0
+50
116+0
+50
117+0
+50
118+0
+50
119+0
+50
120+0
+50
121+0
+50
122+0
BRISTOL - STARKSBORO
Project S № 0200(1) SA
Sheet 41 of 75
9