FED ROAD DIV. NO.	STATE	FED. AID PROJ. NO.	FISCAL YEAR	SHEET NO.	TOTAL SHEETS
9	VT.	70C	1935	3	22

GUARD RAIL REQUIRED

ON LEFT

Sta 3+55	to	3+79	Length	24 ft	
" 9+58	"	9+82	"	24 "	

ON RIGHT

Sta 3+55	to	3+79	Length	24 ft	
" 9+58	"	9+82	"	24 "	

TOTAL THIS SHEET 96 ft.

NEW CULVERTS REQUIRED

Sta 3+67	16" Con. I.P.	30 ft.
	1-2½-5 Concrete	1.3 cu yds.
Sta 9+70	14" Con. I.P.	28 ft.
	1-2½-5 Concrete	1.0 cu yds.
Sta 10+00	Culvert Under Side Road	
	18" Con. I.P.	22 ft
	1-2½-5 Concrete	1.0 cu yds

SUB-BASE REQUIRED

Sta 3+60 to 10+50 Length 690 ft.

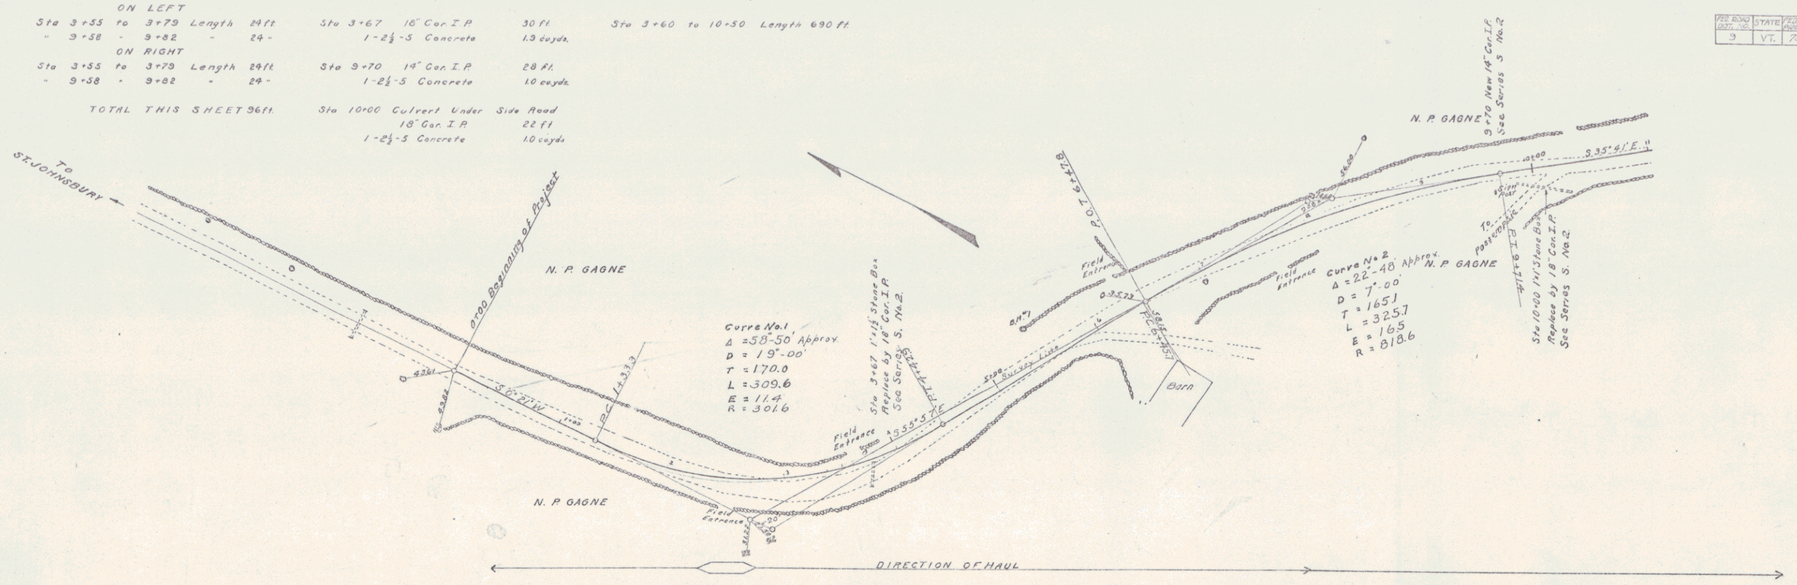

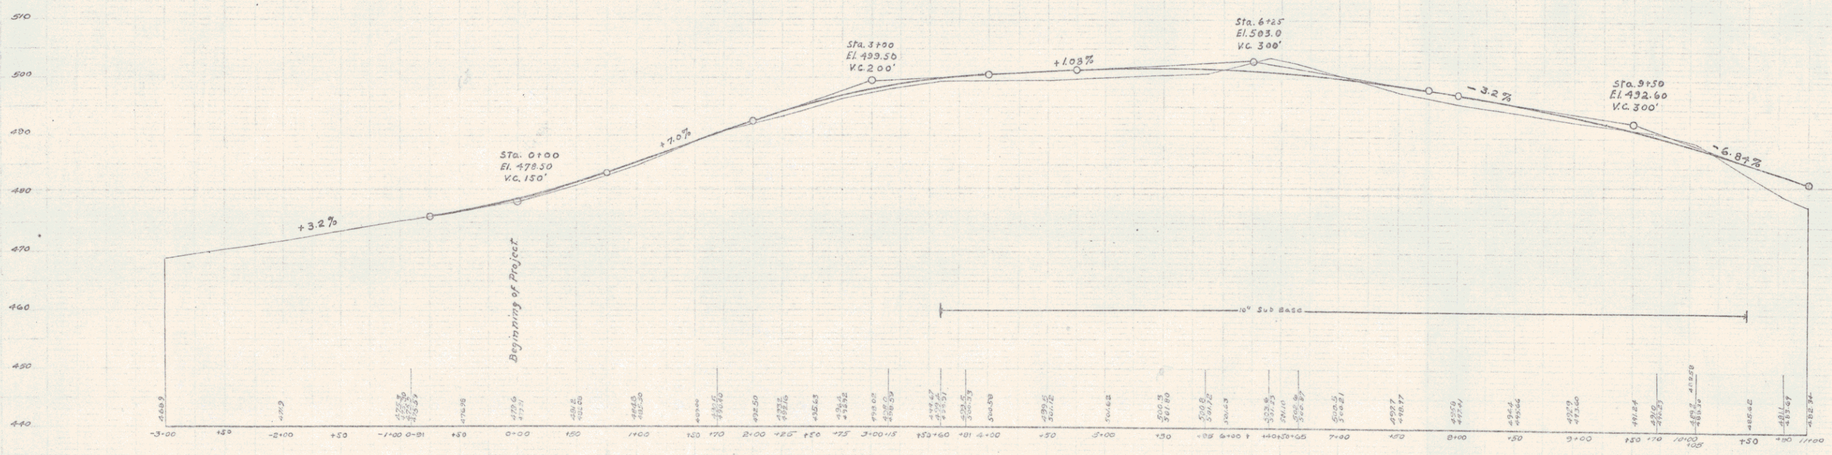

B. M. #1 Notch in root of 30" elm on left of Sta. 5+44 Elev. 500.0

Series F No. 70C
Sheet 3 of 22

FAP 70C 8