

GUARD RAIL REQUIRED
ON LEFT

Sta 65+00 to Sta 66+96 Length 196 ft
- 68+75 - " 71+71 " 296 "
- 74+61 - " 75+01 " 40 "
- 75+11 - " 75+27 " 16 "

ON RIGHT

Sta 65+00 to Sta 66+96 Length 196 ft
- 70+63 - " 70+87 " 24 "
- 74+68 - " 75+08 " 40 "
- 75+18 - " 75+34 " 16 "

NEW CULVERTS REQUIRED


Sta 66+18 2'x2' Concrete Culvert
1-2-4 Concrete 81cords
1-2 1/2-5 " 93 "
Sta 70+75 18" Cor. I.P.
1-2 1/2-5 Concrete 15cords

TOTAL THIS SHEET 729 ft.

PRELIMINARY	DATE	REVISION	BY	DATE	REVISION	BY	TOTAL
9	VT	700	1925	9	22		

Examined by
A. F. CARPENTER
2/10/25

Examined by
A. F. CARPENTER
2/10/25

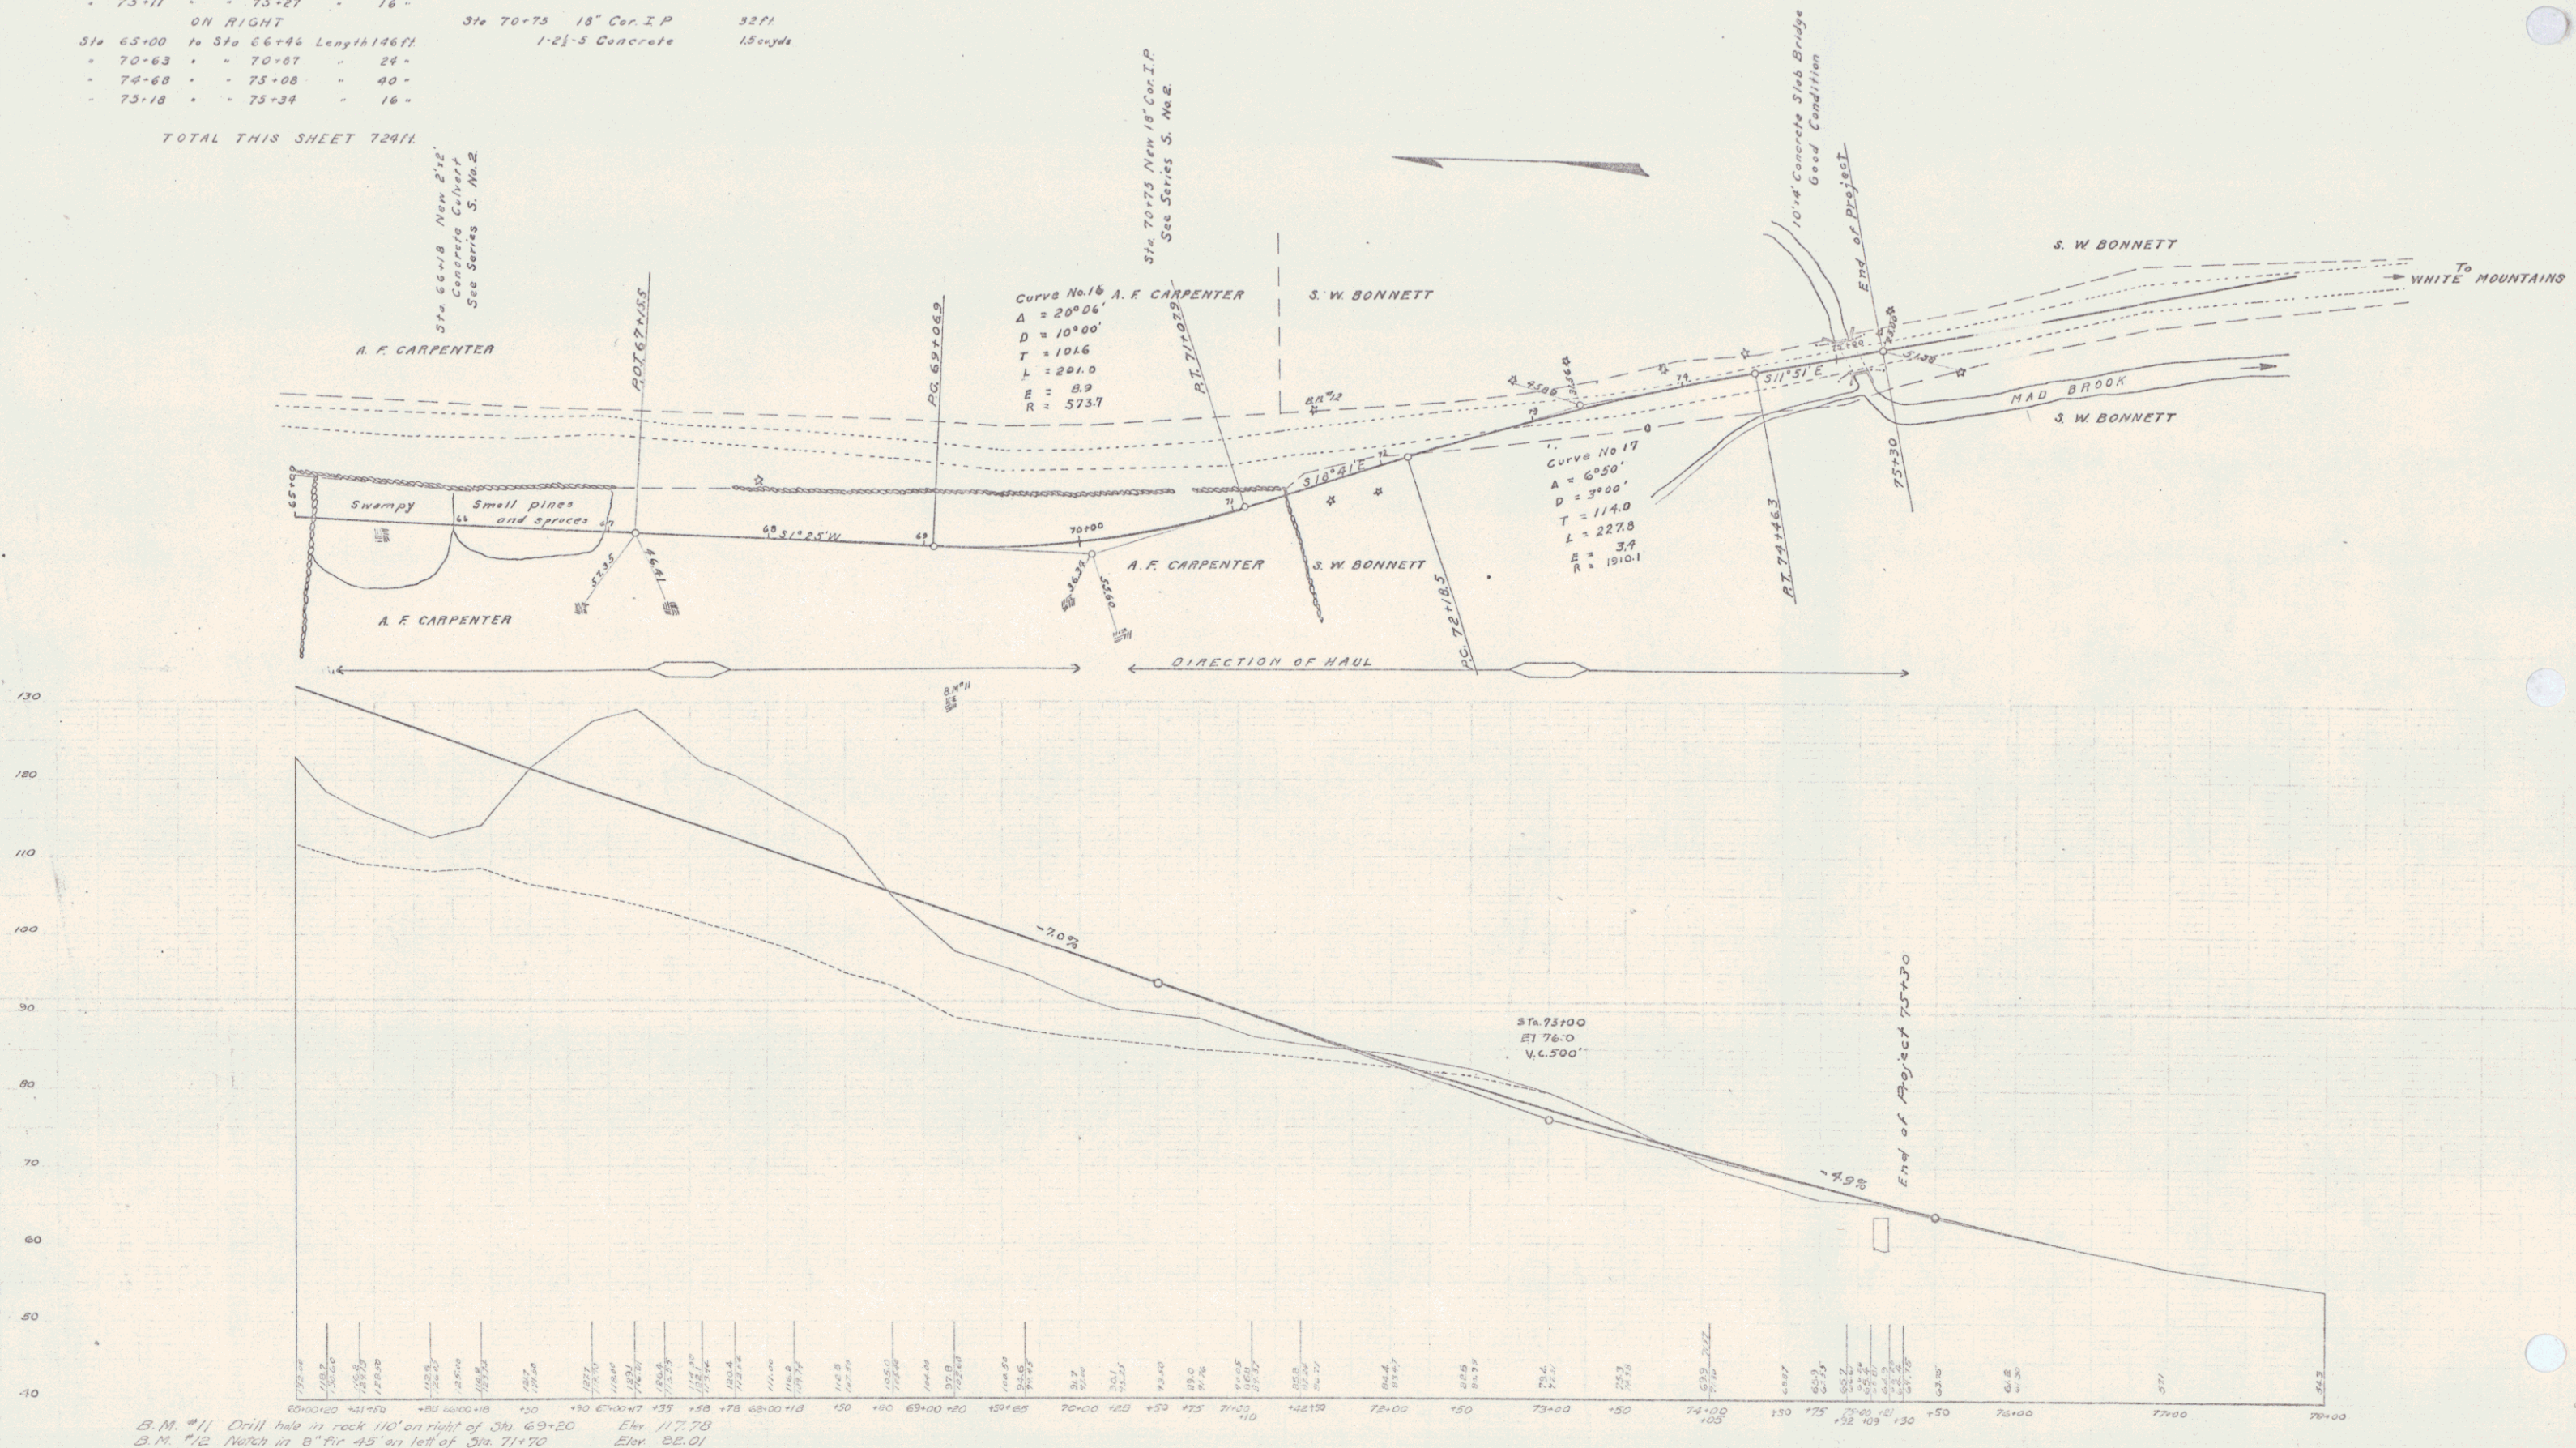

B.M. #11 Drill hole in rock 110' on right of Sta 69+20 Elev 117.78
B.M. #12 Notice in B.P. 45' on left of Sta 71+70 Elev 82.01

Series F No. 70C
Sheet 13 of 22