N.B.H.
70-E 1934 2 14

NOTE:
FOR STRUCTURE QUANTITIES
SEE LAYOUT SHEET # 3.

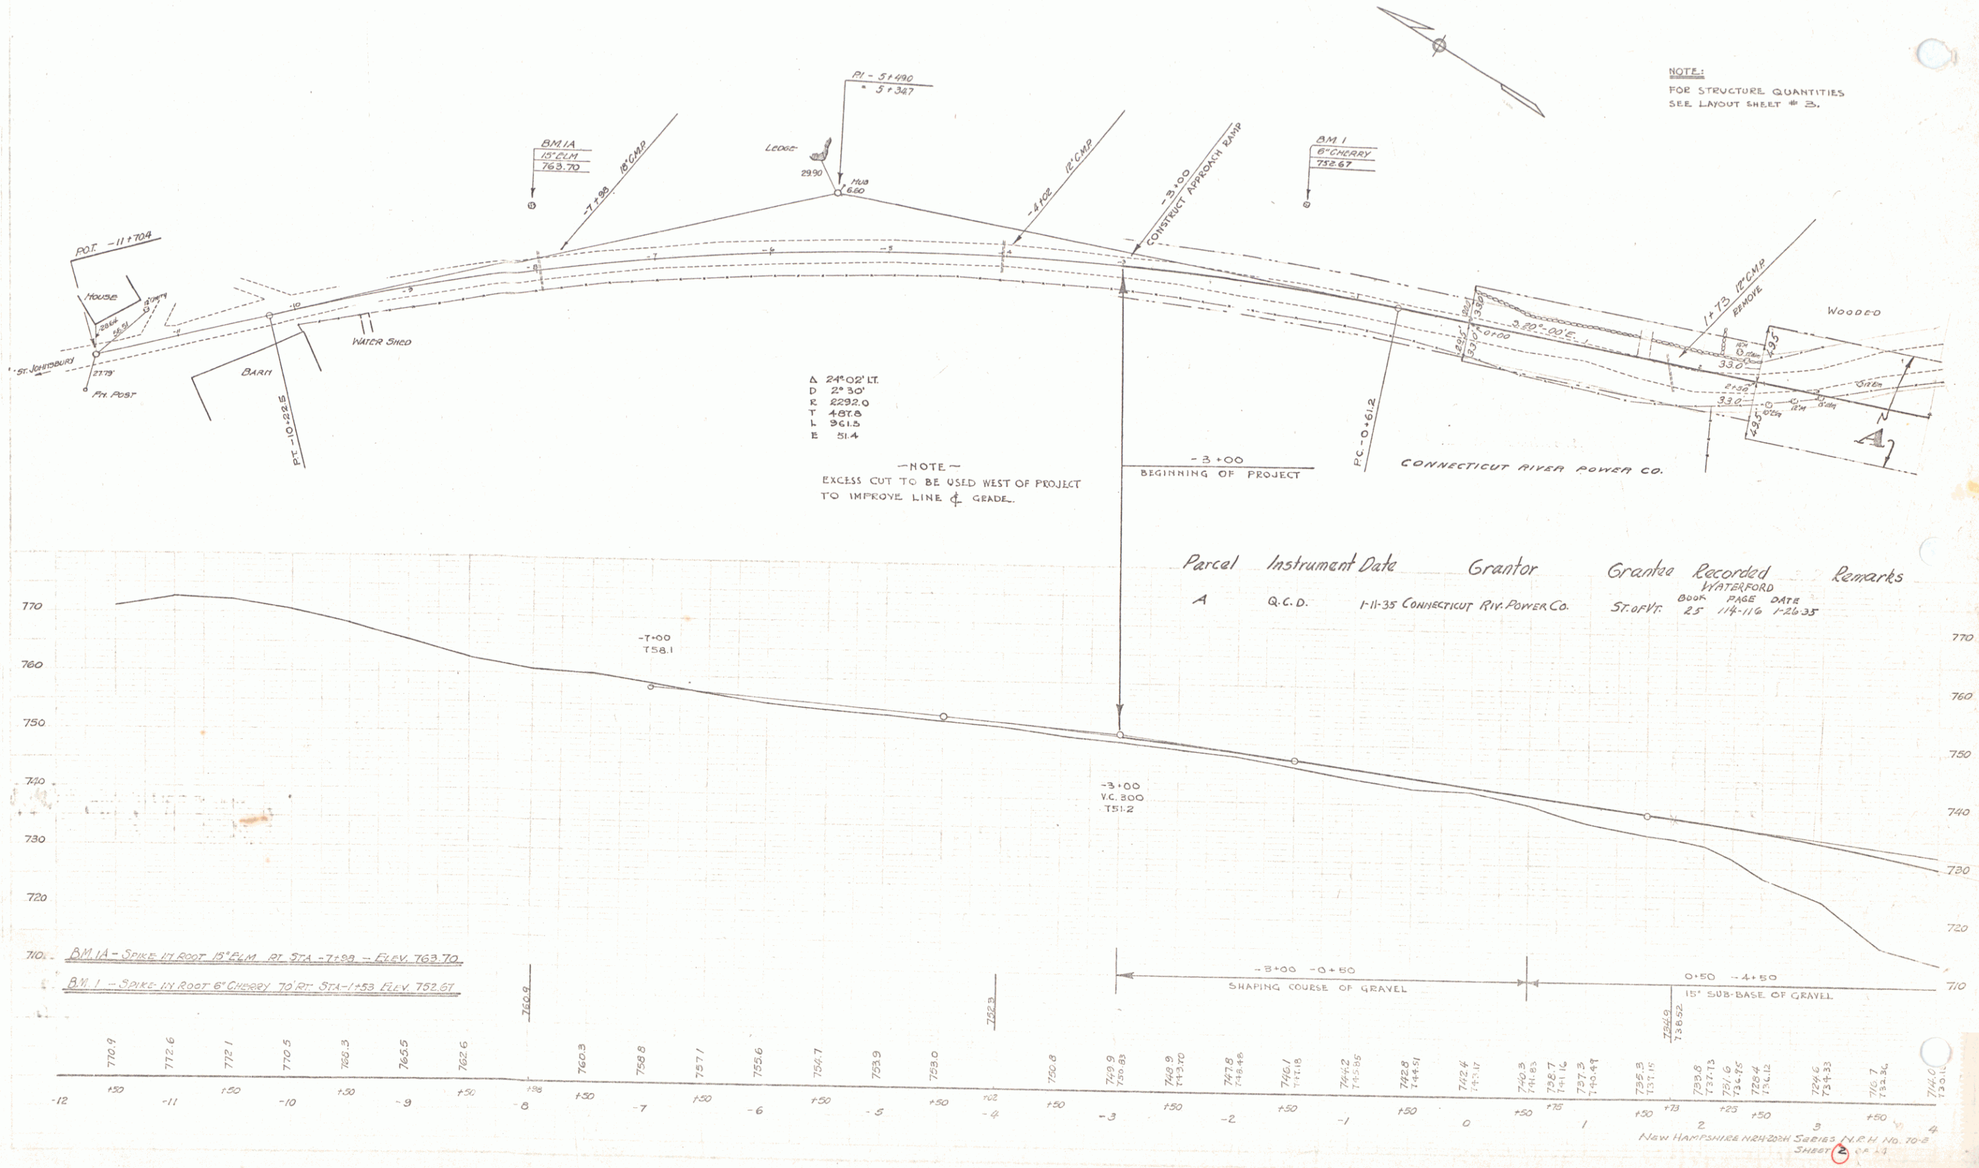

Parcel	Instrument	Date	Grantor	Grantee	Recorded WATERFORD BOOK	PAGE	DATE	Remarks
A	Q.C.D.	1-11-35	CONNECTICUT RIV. POWER CO.	ST. OF VT.	25	114-116	1-26-35	

NEW HAMPSHIRE N.B.H. 20-H SERIES N.P.H. NO. 70-E
SHEET 2 OF 14

2