SHOREHAM

INDEX TO SHEETS:

Sheet No 1-3 Plan and Profile
4 Standard Structure Sheet 3-28 - Pipe Culverts
5 " " 3-29 - Box Culverts
6 Barricades, Signs and Lights - 88-11
8-9 Cross-Sections
10 Banking and Widening Tables

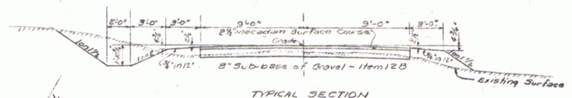

TYPICAL SECTION
Scale 1"=3'

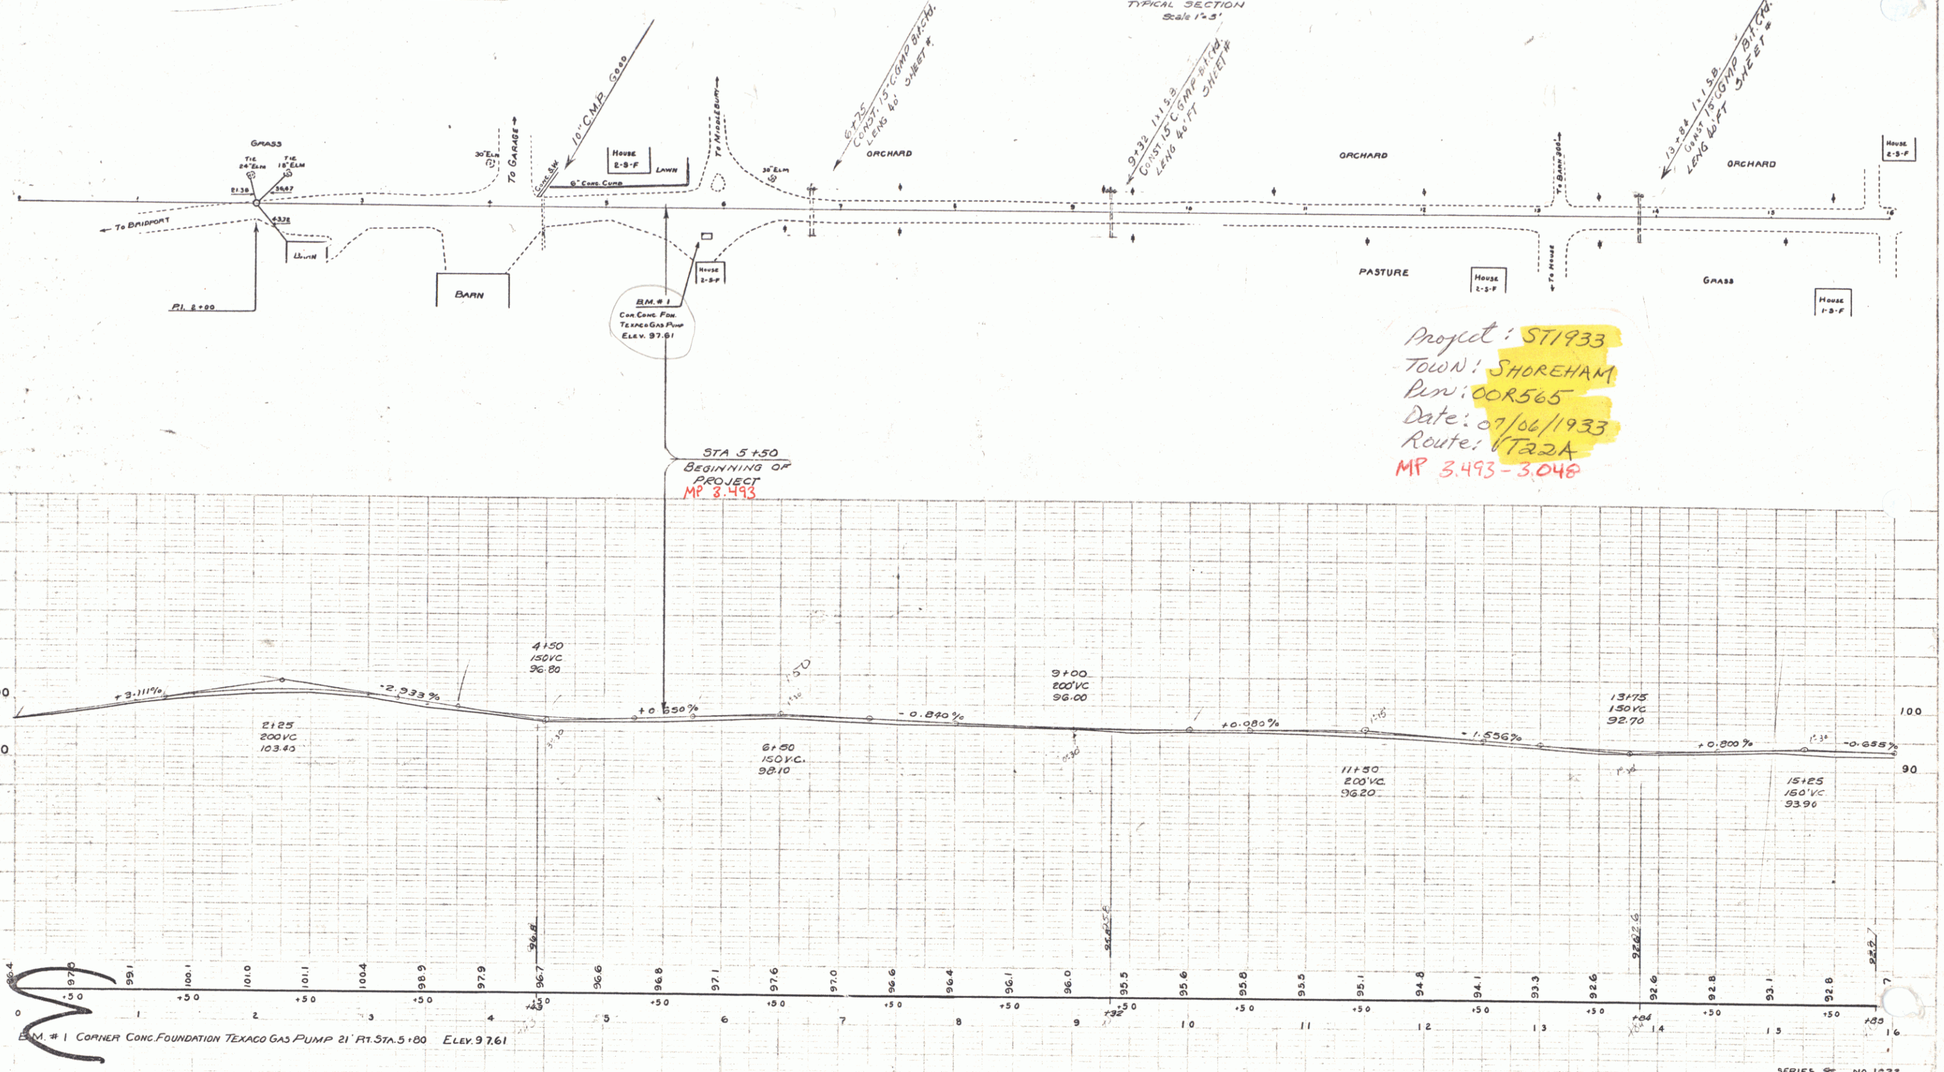

Project: ST1933
Town: SHOREHAM
Pin: 00R565
Date: 07/06/1933
Route: VT22A
MP 3.493 - 3.048

SERIES ST NO. 1933
SHEET 1 OF 10
Shoreham