FED. ROAD DIST. NO.	STATE	FAS PROJ. NO.	FISCAL YEAR	SHEET NO.	TOTAL SHEETS
3	VT.	18 B(1)	1949	10	67

PARCEL	INSTRUMENT	DATE	GRANTOR	GRANTEE	RECORDED BRIDPORT BOOK	PAGE	DATE	REMARKS
B	QCD	9-7-38	T.D. & P.I. MARY SUNDERLAND	ST OF VT.	20	218-19	9-10-38	

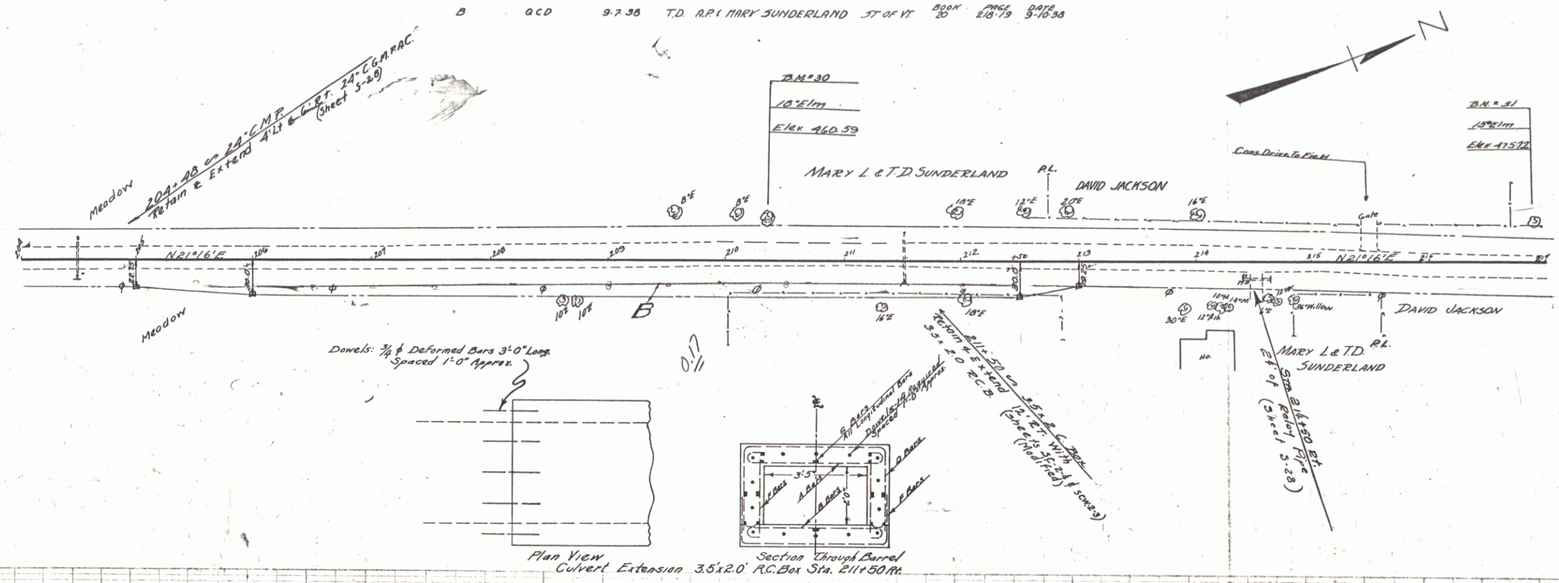

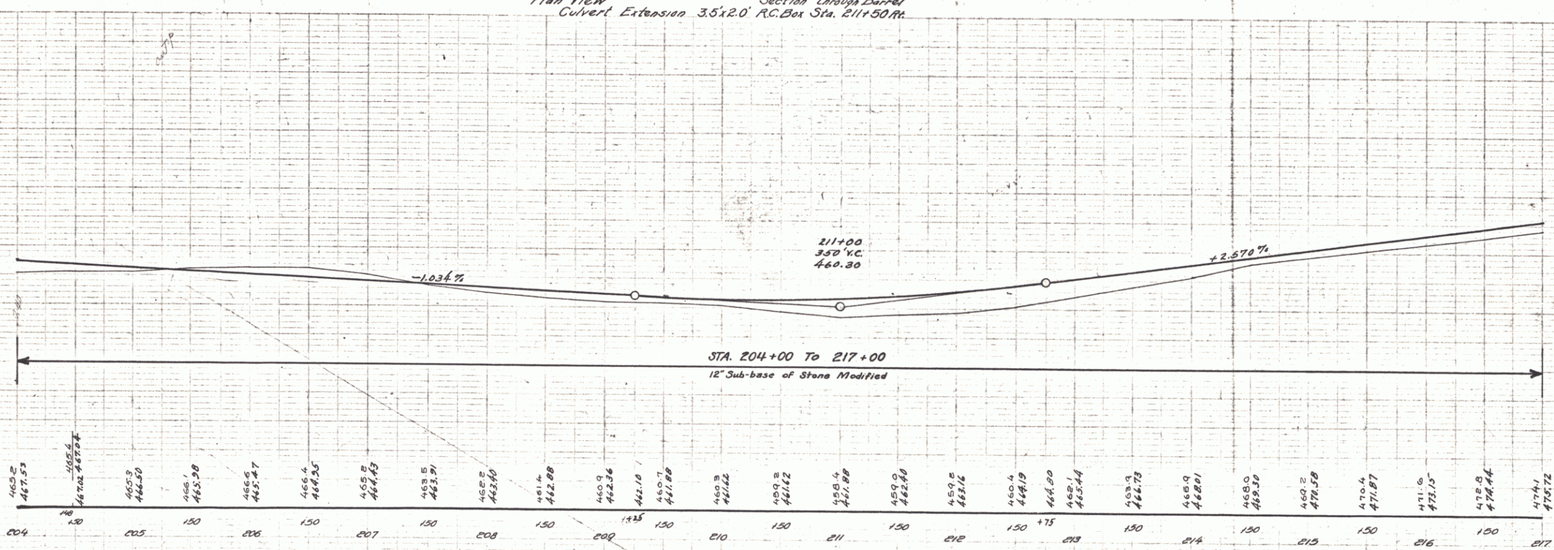

B.M. #30 SPIKE IN ROOT 18" ELM 30' LT. STA 210+32 ELEV 460.59
B.M. #31 " " " 15" ELM 30.5' LT. STA 216+31 ELEV 475.72

Shoreham-Bridport
SERIES FAS. NO 18-B(1)
SHEET 10 OF 67

8