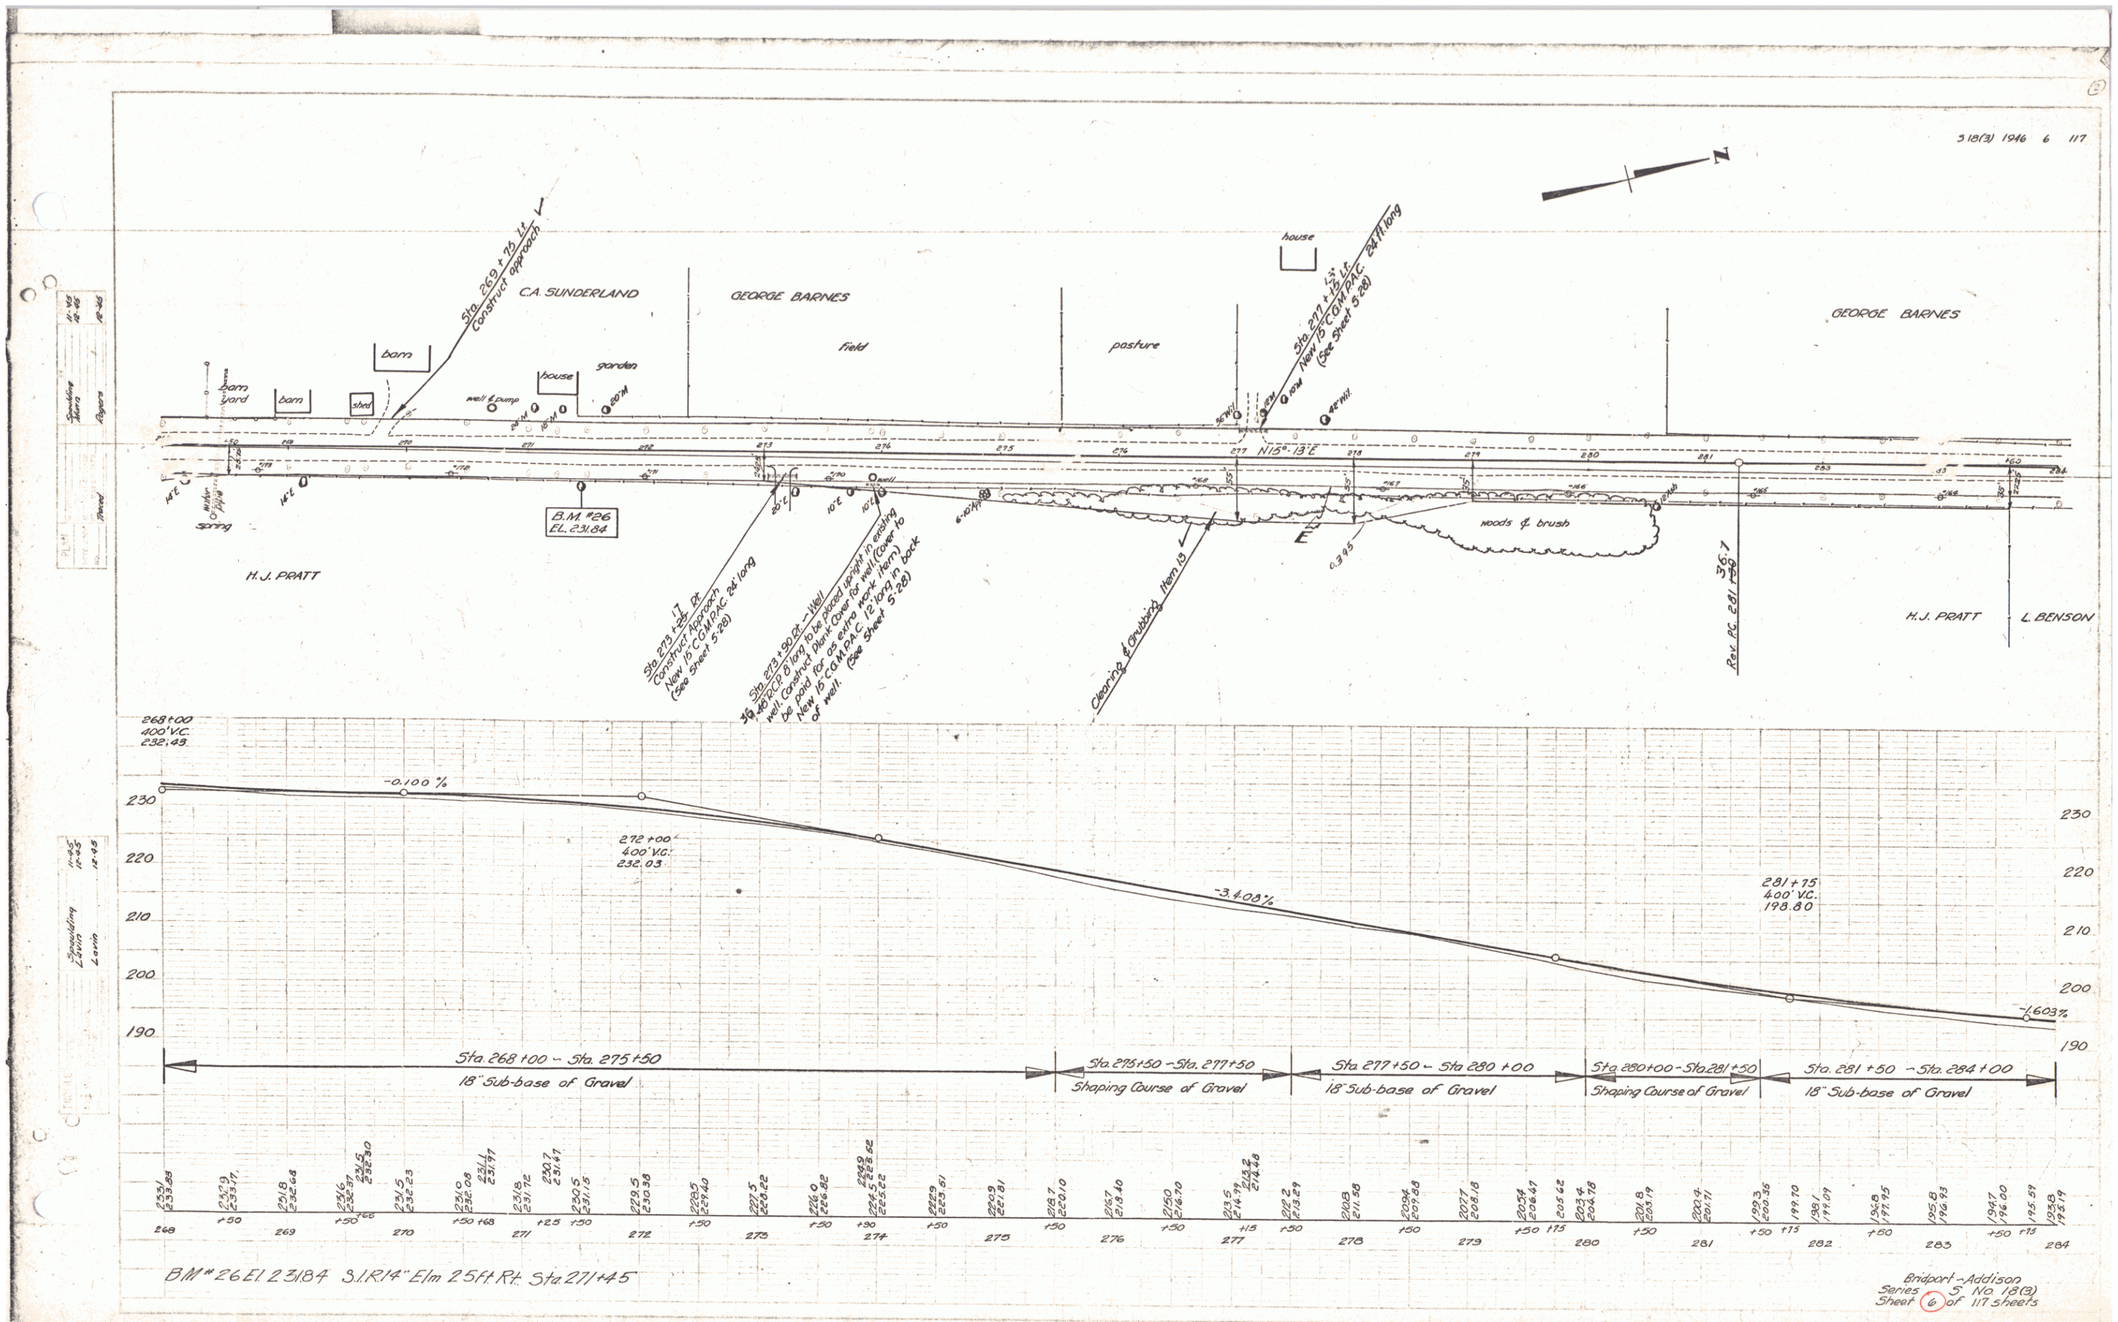
318(3) 1946 6 117
N
C.A. SUNDERLAND
GEORGE BARNES
GEORGE BARNES
H.J. PRATT
H.J. PRATT
L. BENSON
barn yard
barn
barn
shed
house
garden
house
field
pasture
spring
well & pump
B.M. #26
El. 231.84
N15°13'E
woods & brush
Sta. 269 + 75 Lt. Construct approach
Sta. 273 + 85 Rt. Construct approach New 15" C.G.M.P.A.C. 24' long (see sheet 5:28)
Sta. 273 + 90 Rt. – Well 36" RCP 8' long to be placed length in existing well. Construct plank cover for well (cover to be paid for as extra work item) New 15" C.G.M.P.A.C. 12' long in back of well. (see sheet 5:28)
Sta. 277 + 15 Lt. New 15" C.G.M.P.A.C. 24' ft. long (see sheet 5:28)
Clearing & Grubbing Item 13
Rev. P.C. 281 + 60
268+00
400' V.C.
232.43
272+00
400' V.C.
232.03
281+75
400' V.C.
198.80
-0.100 %
-3.400 %
-1.603 %
Sta. 268+00 – Sta. 275+50
18" Sub-base of Gravel
Sta. 275+50 – Sta. 277+50
Shaping Course of Gravel
Sta. 277+50 – Sta. 280+00
18" Sub-base of Gravel
Sta. 280+00 – Sta. 281+50
Shaping Course of Gravel
Sta. 281+50 – Sta. 284+00
18" Sub-base of Gravel
BM #26 El. 231.84 3.1 R 14" Elm 25 ft. Rt. Sta. 271+45
Bridport – Addison
Series 1 – 5 No. 18(3)
Sheet 6 of 117 Sheets

4