						NPS 146B (1935)	1935	4	26			NPS 146 1933	17	61

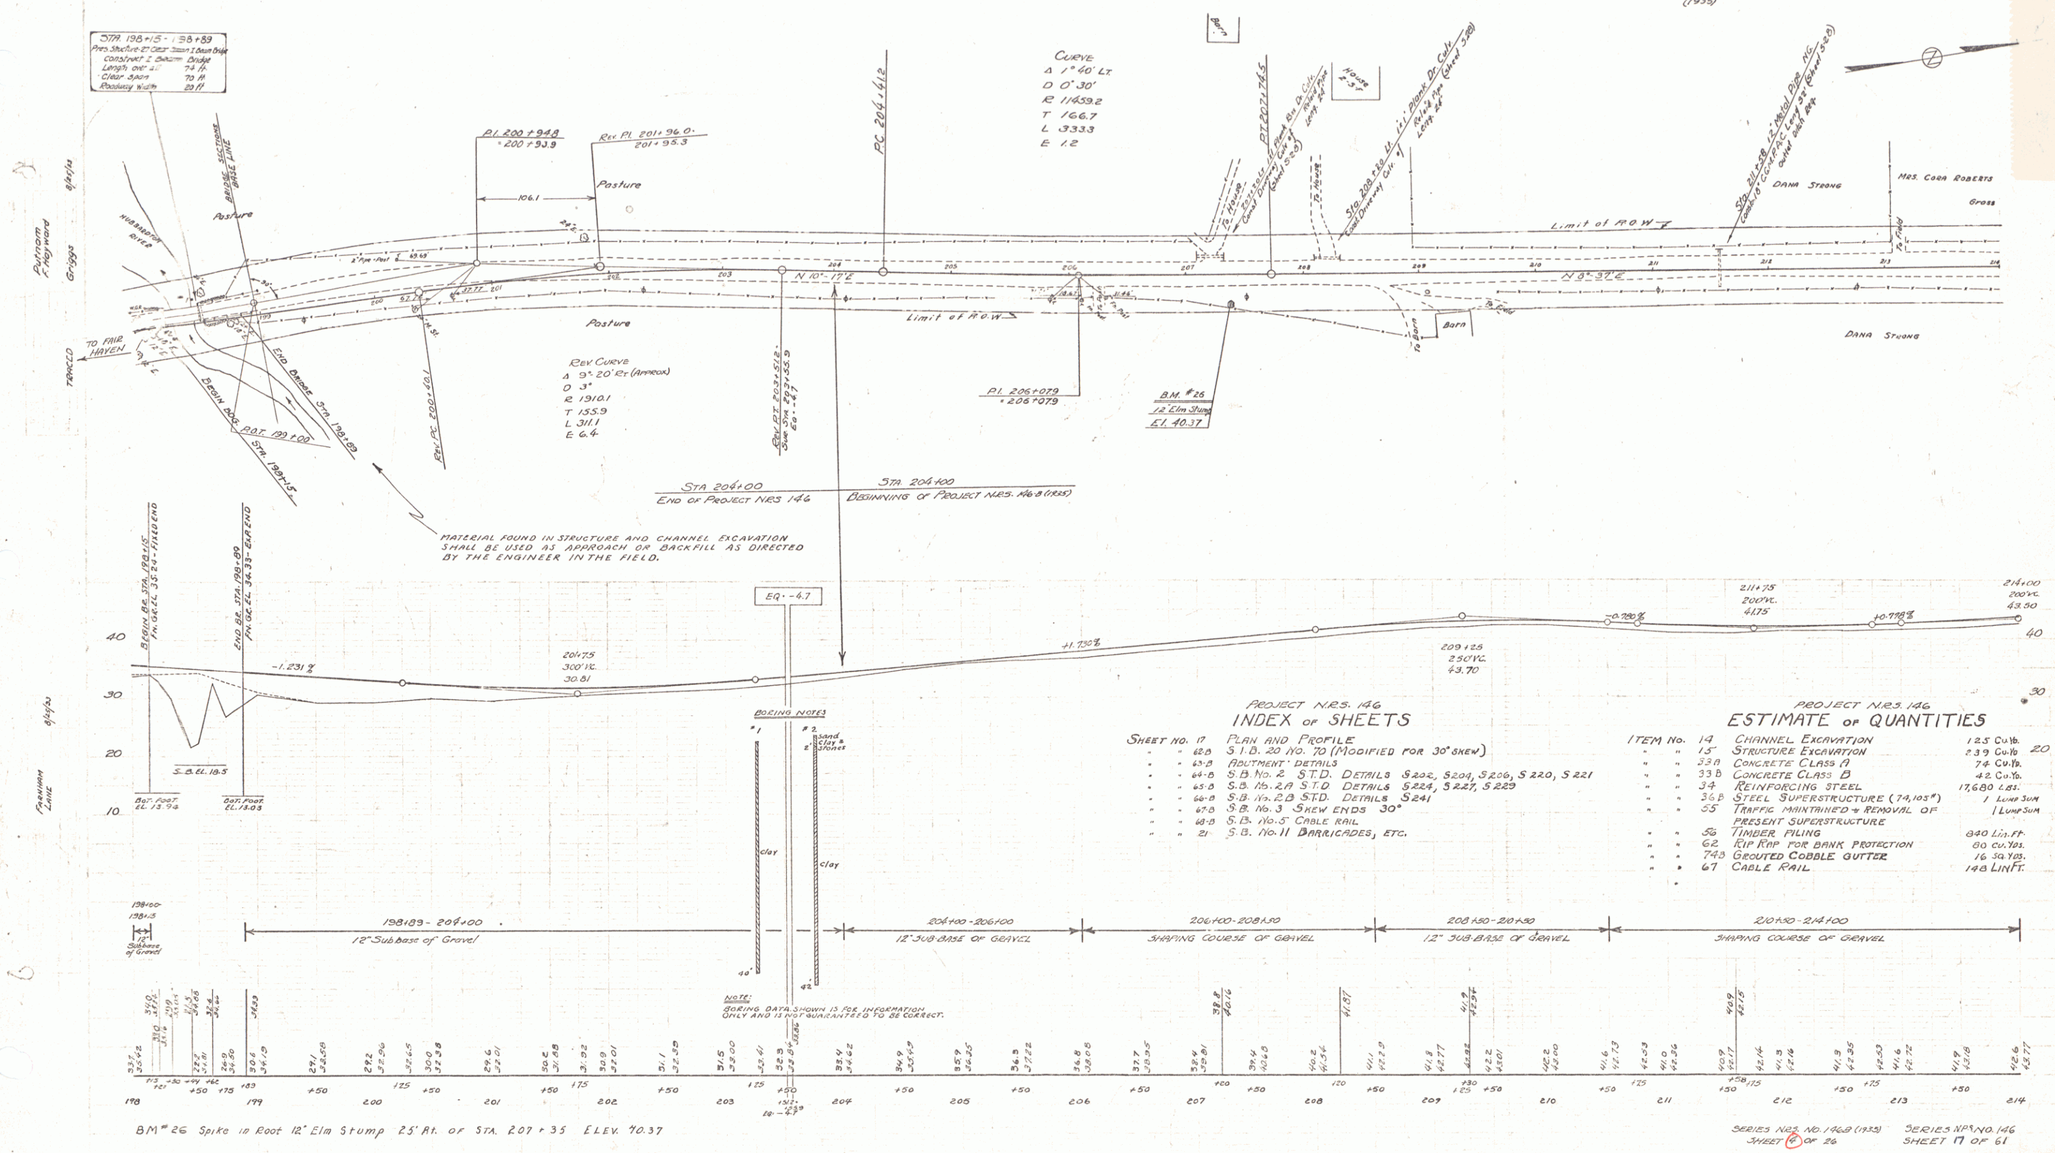

Project N.P.S. 146
INDEX OF SHEETS

Sheet No.		
" "	17	Plan and Profile
" "	62B	S.I.B. 20 No. 70 (Modified for 30° skew)
" "	63-B	Abutment Details
" "	64-B	S.B. No. 2 S.T.D. Details S202, S204, S206, S220, S221
" "	65-B	S.B. No. 2A S.T.D. Details S224, S227, S229
" "	66-B	S.B. No. 2B S.T.D. Details S241
" "	67-B	S.B. No. 3 Skew Ends 30°
" "	68-B	S.B. No. 5 Cable Rail
" "	21	S.B. No. 11 Barricades, etc.

Project N.P.S. 146
ESTIMATE OF QUANTITIES

Item No.			
" "	14	Channel Excavation	125 Cu. Yd.
" "	15	Structure Excavation	239 Cu. Yd. 20
" "	33A	Concrete Class A	74 Cu. Yd.
" "	33B	Concrete Class B	42 Cu. Yd.
" "	34	Reinforcing Steel	17,680 Lbs.
" "	36B	Steel Superstructure (74,105#)	1 Lump Sum
" "	55	Traffic Maintained + Removal of Present Superstructure	1 Lump Sum
" "	56	Timber Piling	840 Lin. Ft.
" "	62	Rip Rap for Bank Protection	80 Cu. Yds.
" "	74B	Grouted Cobble Gutter	16 Sq. Yds.
" "	67	Cable Rail	148 Lin. Ft.

Series NPS No. 146B (1935) Sheet 4 of 26

Series NPS No. 146 Sheet 17 of 61

2