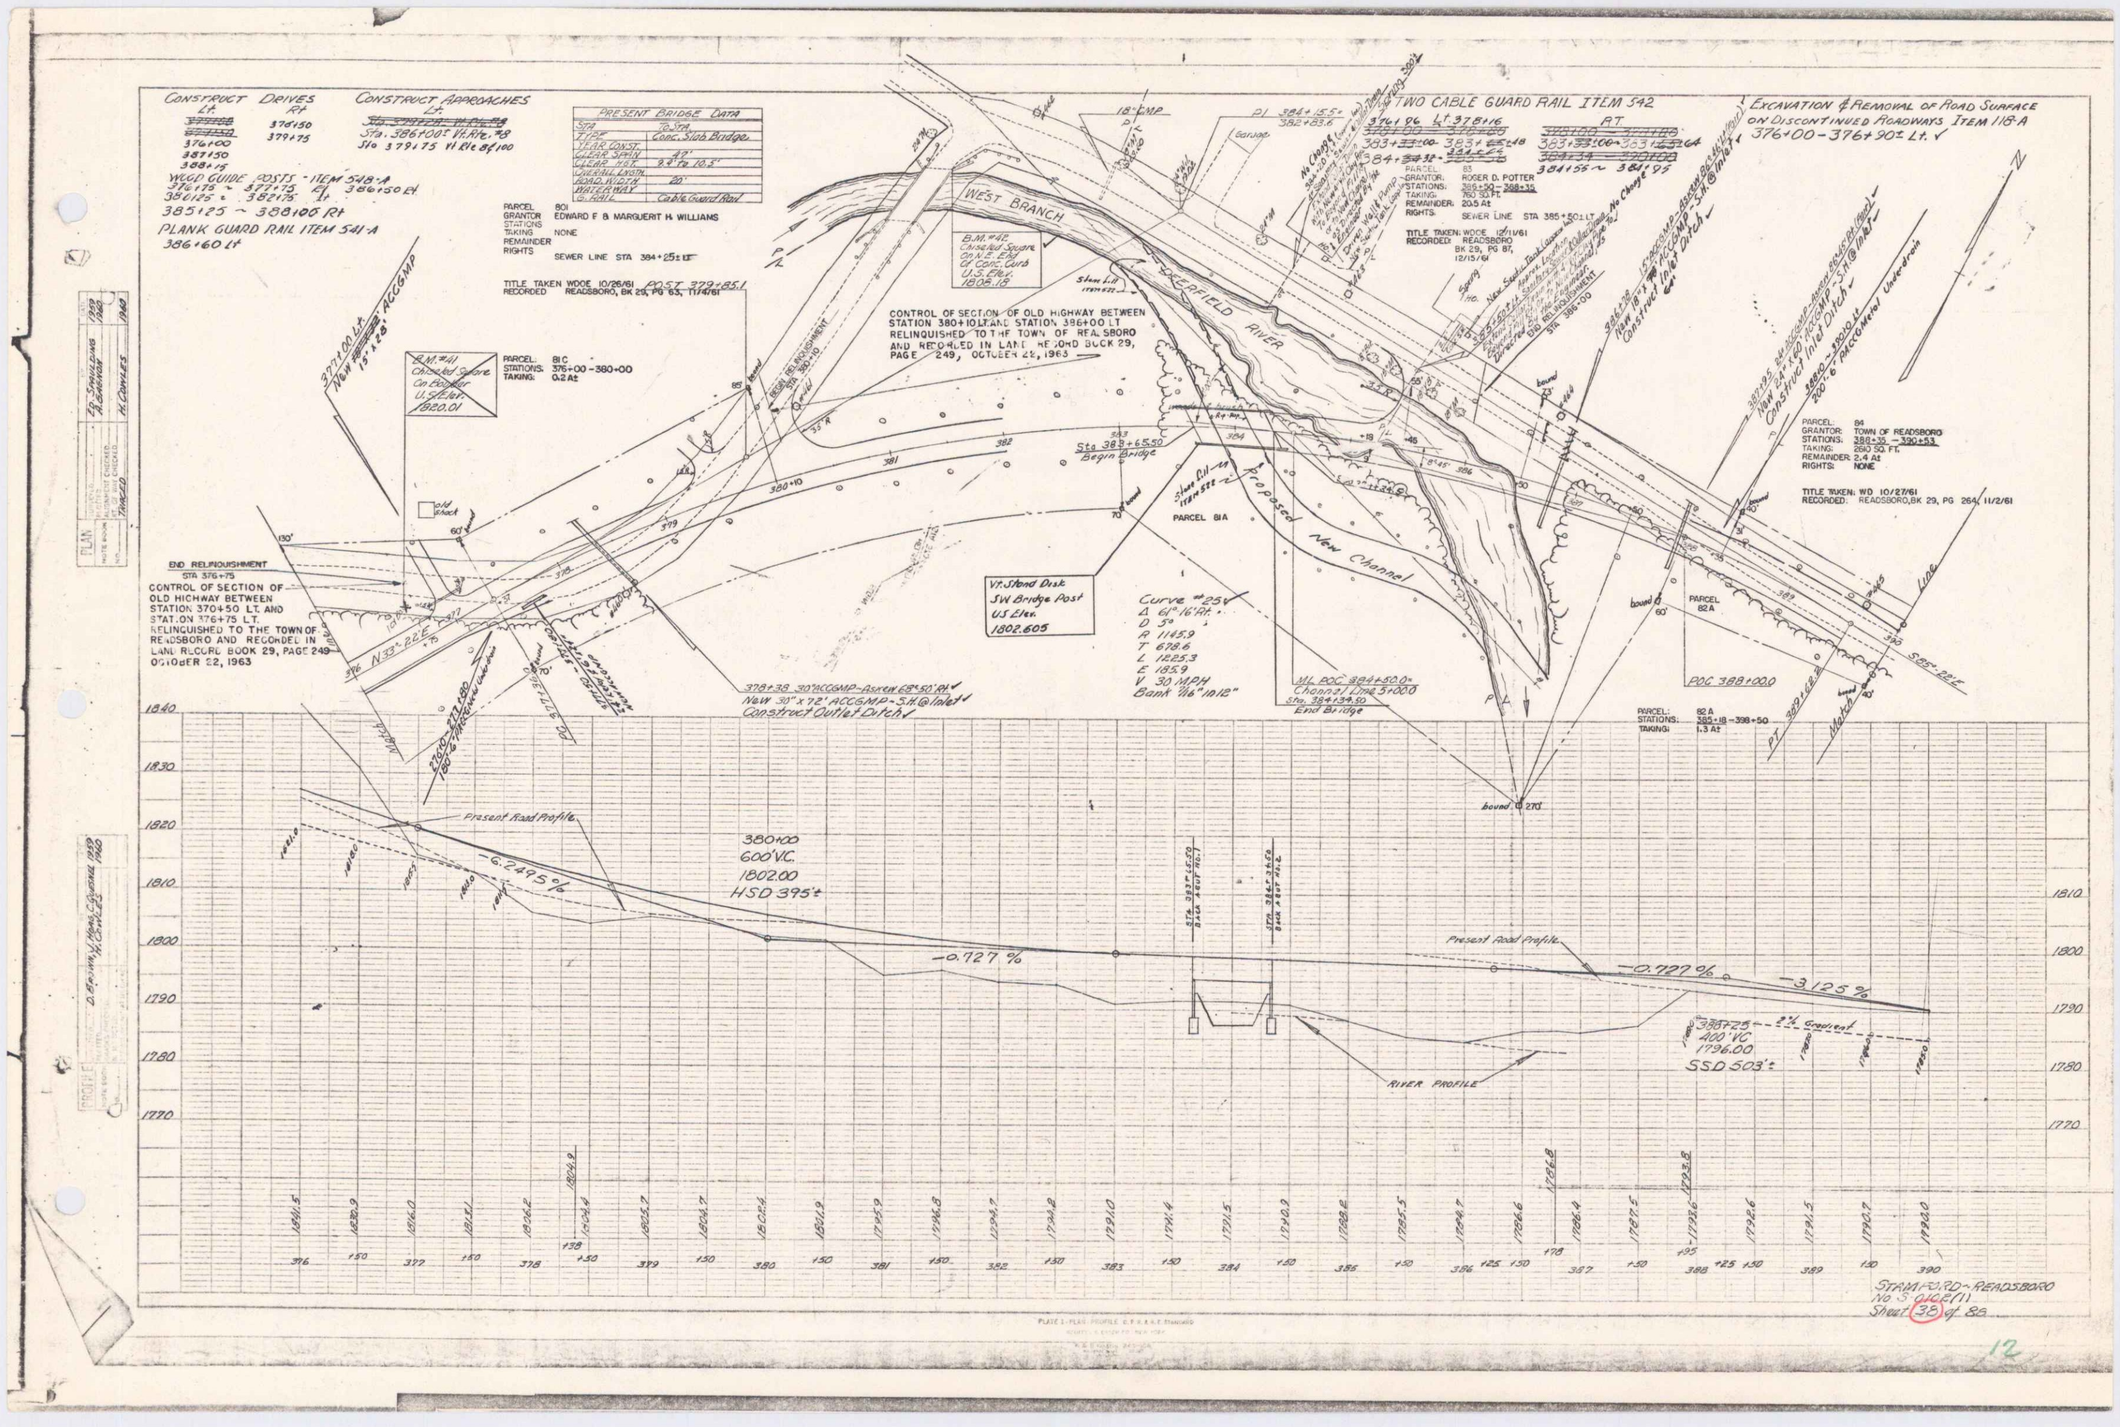
CONSTRUCT DRIVES
Lt. Rt.
376150
376100
379175
387150
388+15
WOOD GUIDE POSTS - ITEM 548-A
376175 ~ 377+75 Rt. 386150 Lt.
381125 ~ 382175 Lt.
385125 ~ 388100 Rt
PLANK GUARD RAIL ITEM 541-A
386+60 Lt
CONSTRUCT APPROACHES
Lt.
Sta. 386+00± Vt. Rte. #8
Sta 379175 Vt Rte 8 & 100
PRESENT BRIDGE DATA
STA 8-174
TYPE Conc. Slab Bridge
YEAR CONST.
CLEAR SPAN 33'
CLEAR HGT. 9.2' to 10.2'
OVERALL LGTH.
ROAD WIDTH 20'
WATERWAY
G. RAIL Cable Guard Rail
PARCEL 80
GRANTOR EDWARD F & MARGUERT H. WILLIAMS
STATIONS
TAKING NONE
REMAINDER
RIGHTS SEWER LINE STA 384+25±
TITLE TAKEN WDOE 10/26/61 PO ST 379+85.1
RECORDED READSBORO, BK 25, PG 63, 11/14/61
B.M. #42 Chiselled Square On N.E. End Of Conc. Curb U.S. Elev. 1805.18
WEST BRANCH
DEERFIELD RIVER
CONTROL OF SECTION OF OLD HIGHWAY BETWEEN STATION 380+10 LT AND STATION 386+00 LT RELINQUISHED TO THE TOWN OF HEAL SBORO AND RECORDED IN LAND RECORD BOOK 29, PAGE 249, OCTOBER 22, 1963
B.M. #41 Chiselled Square On Boulder U.S. Elev. 1820.01
PARCEL: 81C
STATIONS: 376+00 - 380+00
TAKING: 0.2 At
END RELINQUISHMENT STA 376+75
CONTROL OF SECTION OF OLD HIGHWAY BETWEEN STATION 370+50 LT. AND STATION 376+75 LT. RELINQUISHED TO THE TOWN OF READSBORO AND RECORDED IN LAND RECORD BOOK 29, PAGE 249 OCTOBER 22, 1963
N33°-22.5'E
Sta 383+65.50 Begin Bridge
PARCEL 81A
Proposed New Channel
Vt. Stand Disk S.W. Bridge Post U.S. Elev. 1802.605
Curve #254
Δ 61°16' Rt.
D 5°
R 1145.9
T 678.6
L 1225.3
E 185.9
V 30 MPH
Bank "16" 10.12"
ML POC 384+50.0 Channel Line 5+00.0 Sta. 384+34.50 End Bridge
POC 388+00.0
PARCEL 82A
PARCEL: 82A
STATIONS: 385+18 - 398+50
TAKING: 1.3 At
S85°-22.5'E
TWO CABLE GUARD RAIL ITEM 542
Lt. 378+16
Rt.
383+00 - 383+64
384+55 ~ 386+95
PARCEL 83
GRANTOR: ROGER D. POTTER
STATIONS: 384+50 - 388+35
TAKING: 760 SQ. FT.
REMAINDER: 20.5 At
RIGHTS: SEWER LINE STA 385+50 LT
TITLE TAKEN: WDOE 12/11/61
RECORDED: READSBORO BK 29, PG 87, 12/15/61
EXCAVATION & REMOVAL OF ROAD SURFACE ON DISCONTINUED ROADWAYS ITEM 118-A
376+00 - 376+90± Lt.
PARCEL 84
GRANTOR: TOWN OF READSBORO
STATIONS: 388+35 - 390+53
TAKING: 260 SQ. FT.
REMAINDER: 2.4 At
RIGHTS: NONE
TITLE TAKEN: WD 10/27/61
RECORDED: READSBORO, BK 29, PG 264, 11/2/61
Present Road Profile
380+00
600' VC.
1802.00
HSD 395'±
-6.2495%
-0.727%
-3.125%
-2% Gradient
388+25
200' VC
1796.00
SSD 503'±
RIVER PROFILE
STAMFORD-READSBORO
No. S 0127(1)
Sheet 38 of 86

12