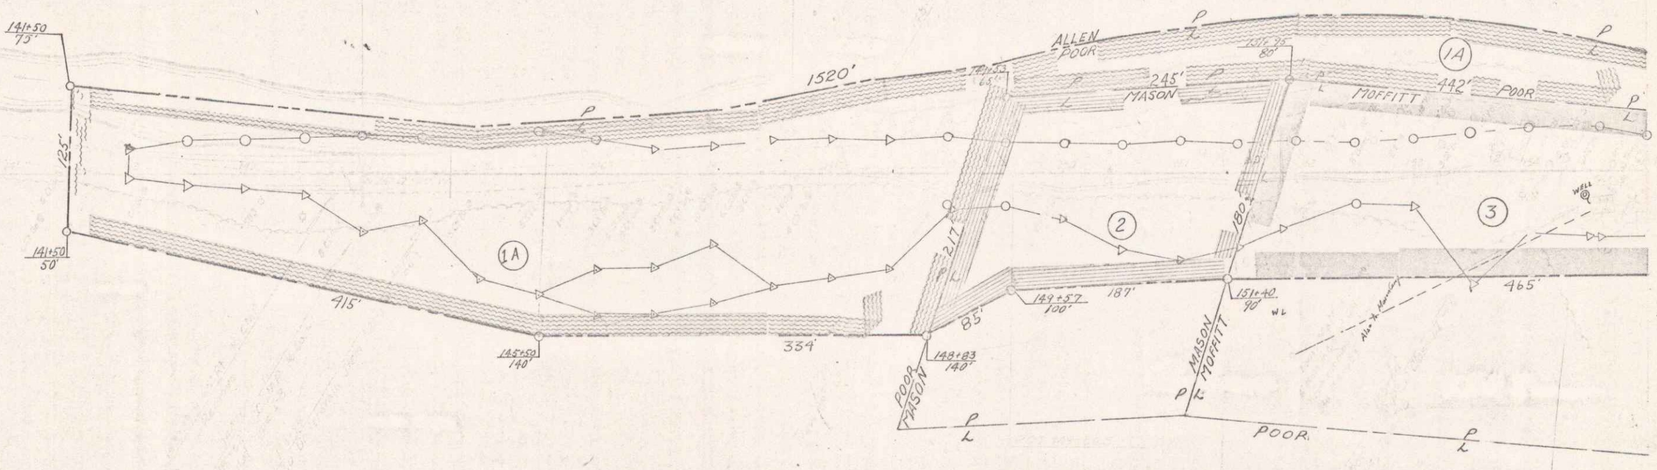

SCALE

0 50 100 150

VERMONT DEPARTMENT OF HIGHWAYS

RIGHT - OF - WAY PLANS

PROJECT READSBORO

No S0102(5)

SHEET 6 OF 21

10