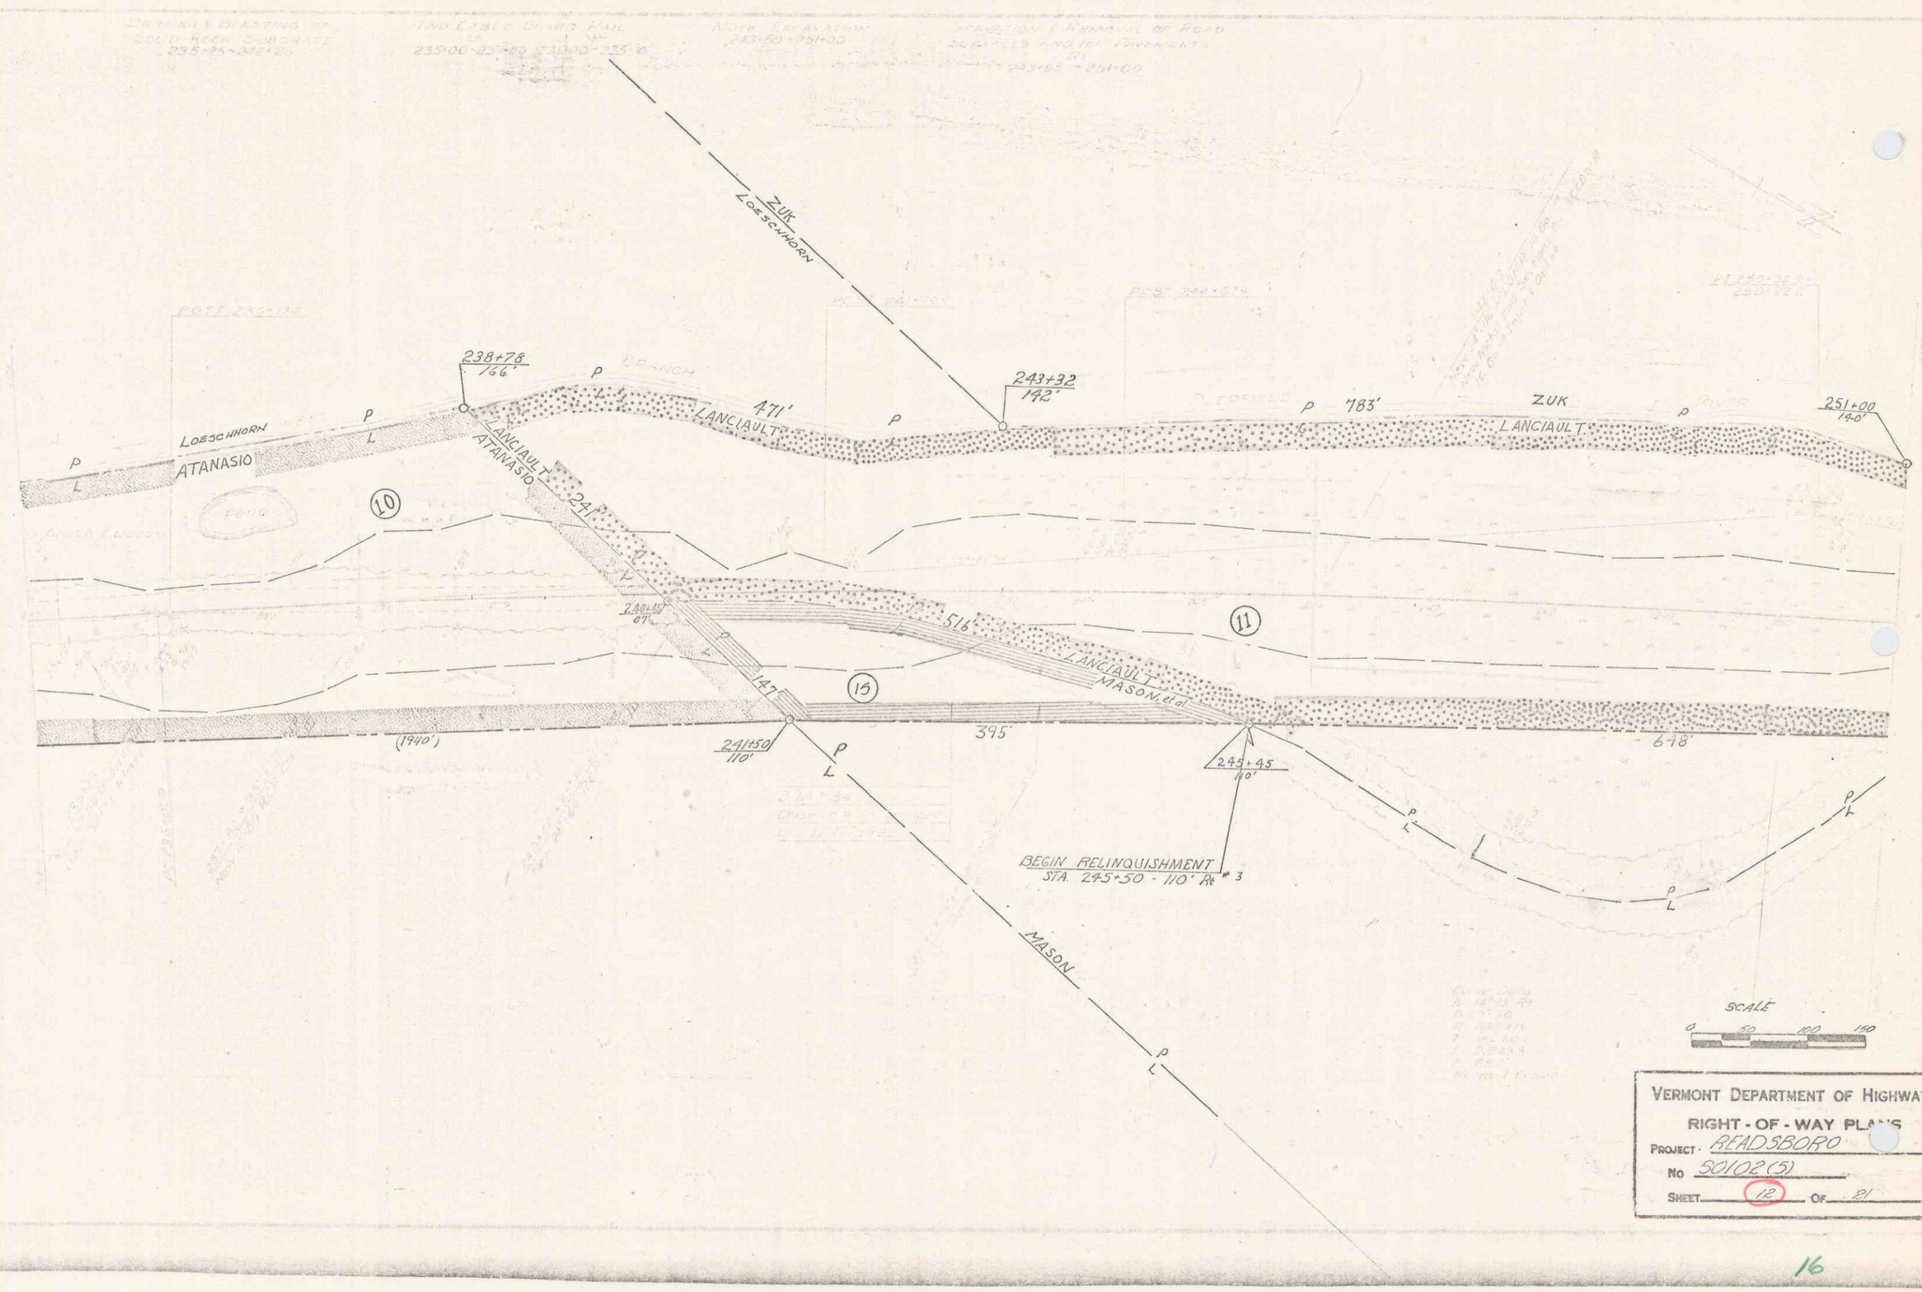

VERMONT DEPARTMENT OF HIGHWAYS
RIGHT - OF - WAY PLANS
PROJECT: READSBORO
NO 50102(5)
SHEET 12 OF 21

16