STATE OF VERIMONT
DEPARTMENT OF HIGHWAYS
(RIGHT OF WAY PLANS)
MAINTENANCE CONTROL SHEET

TABLE OF MAINTENANCE

SECTION NO.	SHEET NO.	HIGHWAY	MILES	LIMITS	FEATURES TO BE MAINTAINED	AGENCY
1		Vt. Route #100	4.370 ±	346+50.0—579+00.0	Pavement, Shoulders, Drainage system, Slopes, R.O.W., Snow removal, Water pipeline & sleeves, and all permanent easements outside R.O.W.	Vt. Hwy. Dept.
2		Relinquishment #1	0.075 ±	Rev. 498+75 70'Rt. to Rev. 502+00 70'Rt.	Remove from State road system	Town of Plymouth
3		Relinquishment #2	0.089 ±	564+52 135'Lt. to 568+90 250'Lt.	Remove from State road system	Town of Bridgewater
4		Relinquishment #3	0.061 ±	568+90 250'Lt. to 571+85 260'Lt.	Remove from State road system	Town of Sherburne
5		Relinquishment #4	0.065 ±	571+85 260'Lt to 575+00 150'Lt.	Remove from State road system	Town of Bridgewater

TABLE OF MAINTENANCE

SECTION NO.	SHEET NO.	HIGHWAY	MILES	LIMITS	FEATURES TO BE MAINTAINED	AGENCY

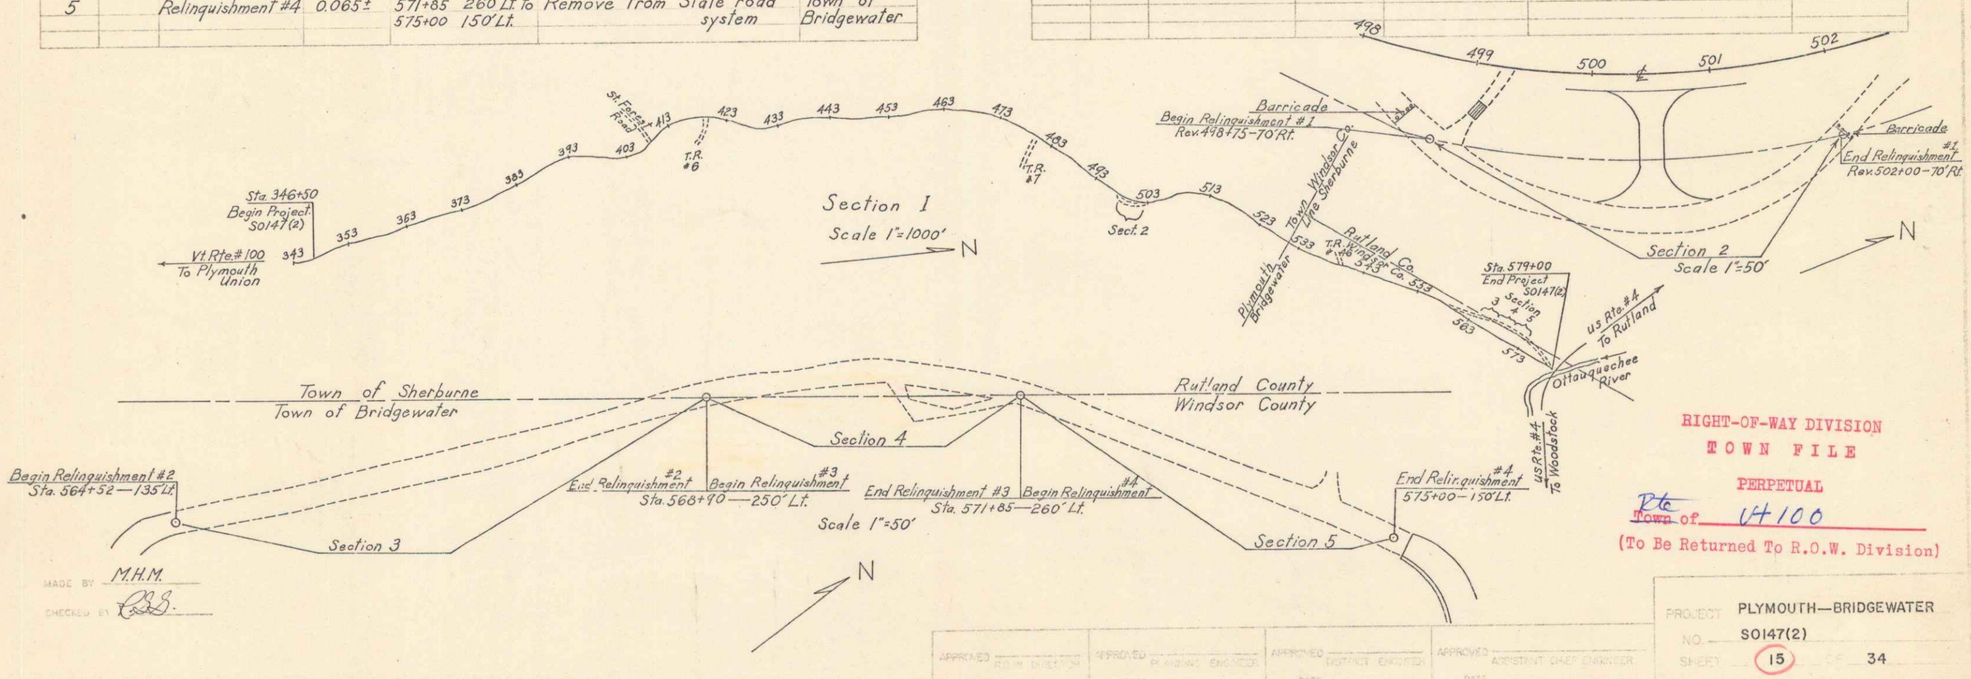

RIGHT-OF-WAY DIVISION
TOWN FILE
PERPETUAL
Rte ~~Town~~ of VT 100
(To Be Returned To R.O.W. Division)

MADE BY M.H.M.
CHECKED BY

APPROVED ROW DIRECTOR — DATE
APPROVED PLANNING ENGINEER — DATE
APPROVED DISTRICT ENGINEER — DATE
APPROVED ASSISTANT CHIEF ENGINEER — DATE

PROJECT PLYMOUTH—BRIDGEWATER
NO. S0147(2)
SHEET 15 OF 34

2