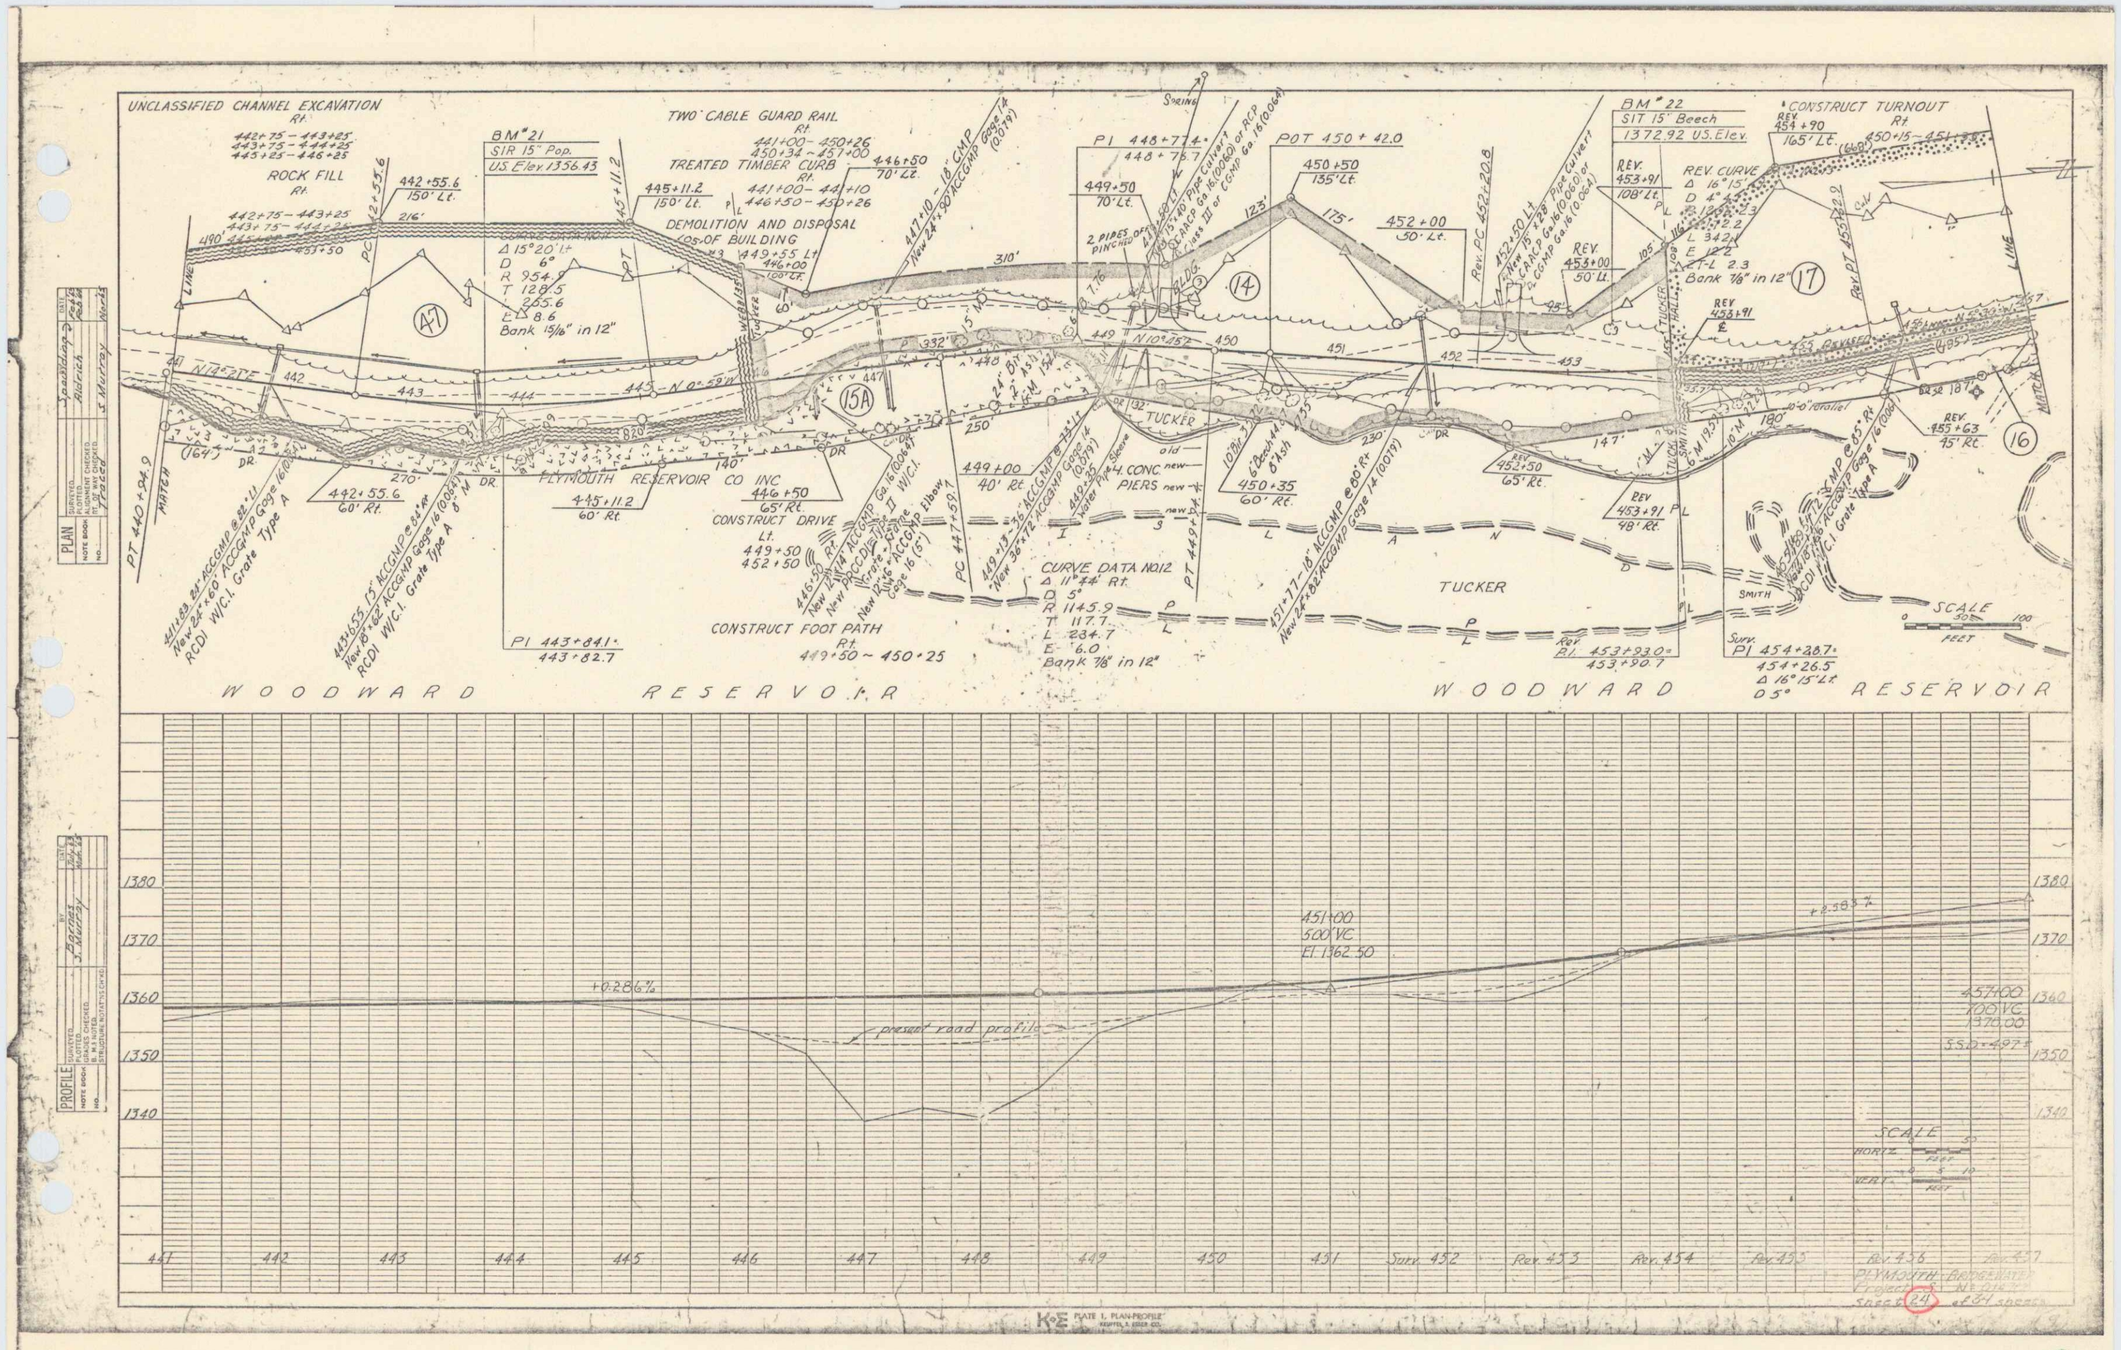
UNCLASSIFIED CHANNEL EXCAVATION Rt.
ROCK FILL Rt.
BM #21
SIR 15" Pop.
U.S. Elev. 1356.43
TWO CABLE GUARD RAIL Rt.
TREATED TIMBER CURB Rt.
DEMOLITION AND DISPOSAL OF BUILDING
PI 448+77.4
POT 450+42.0
BM #22
SIT 15" Beech
1372.92 U.S. Elev.
CONSTRUCT TURNOUT Rt.
REV. CURVE
Bank 15/16" in 12"
Bank 7/8" in 12"
Bank 7/8" in 12"
Bank 7/8" in 12"
TUCKER
PLYMOUTH RESERVOIR CO INC
CONSTRUCT DRIVE Lt.
CONSTRUCT FOOT PATH Rt.
CURVE DATA NO 12
PIERS
TUCKER
SMITH
SCALE
FEET
WOODWARD RESERVOIR
WOODWARD RESERVOIR
PLAN
PROFILE
+0.286%
+0.383%
present road profile
451+00
500 VC
El. 1362.50
457+00
100 VC
1370.00
1380
1370
1360
1350
1340
441
442
443
444
445
446
447
448
449
450
451
Surv. 452
Rev. 453
Rev. 454
Rev. 455
Rev. 456
Rev. 457
DEWATERING BRIDGEWATER
Project
Sheet 24 of 84 sheets
PLATE 1. PLAN-PROFILE
KEUFFEL & ESSER CO.

17