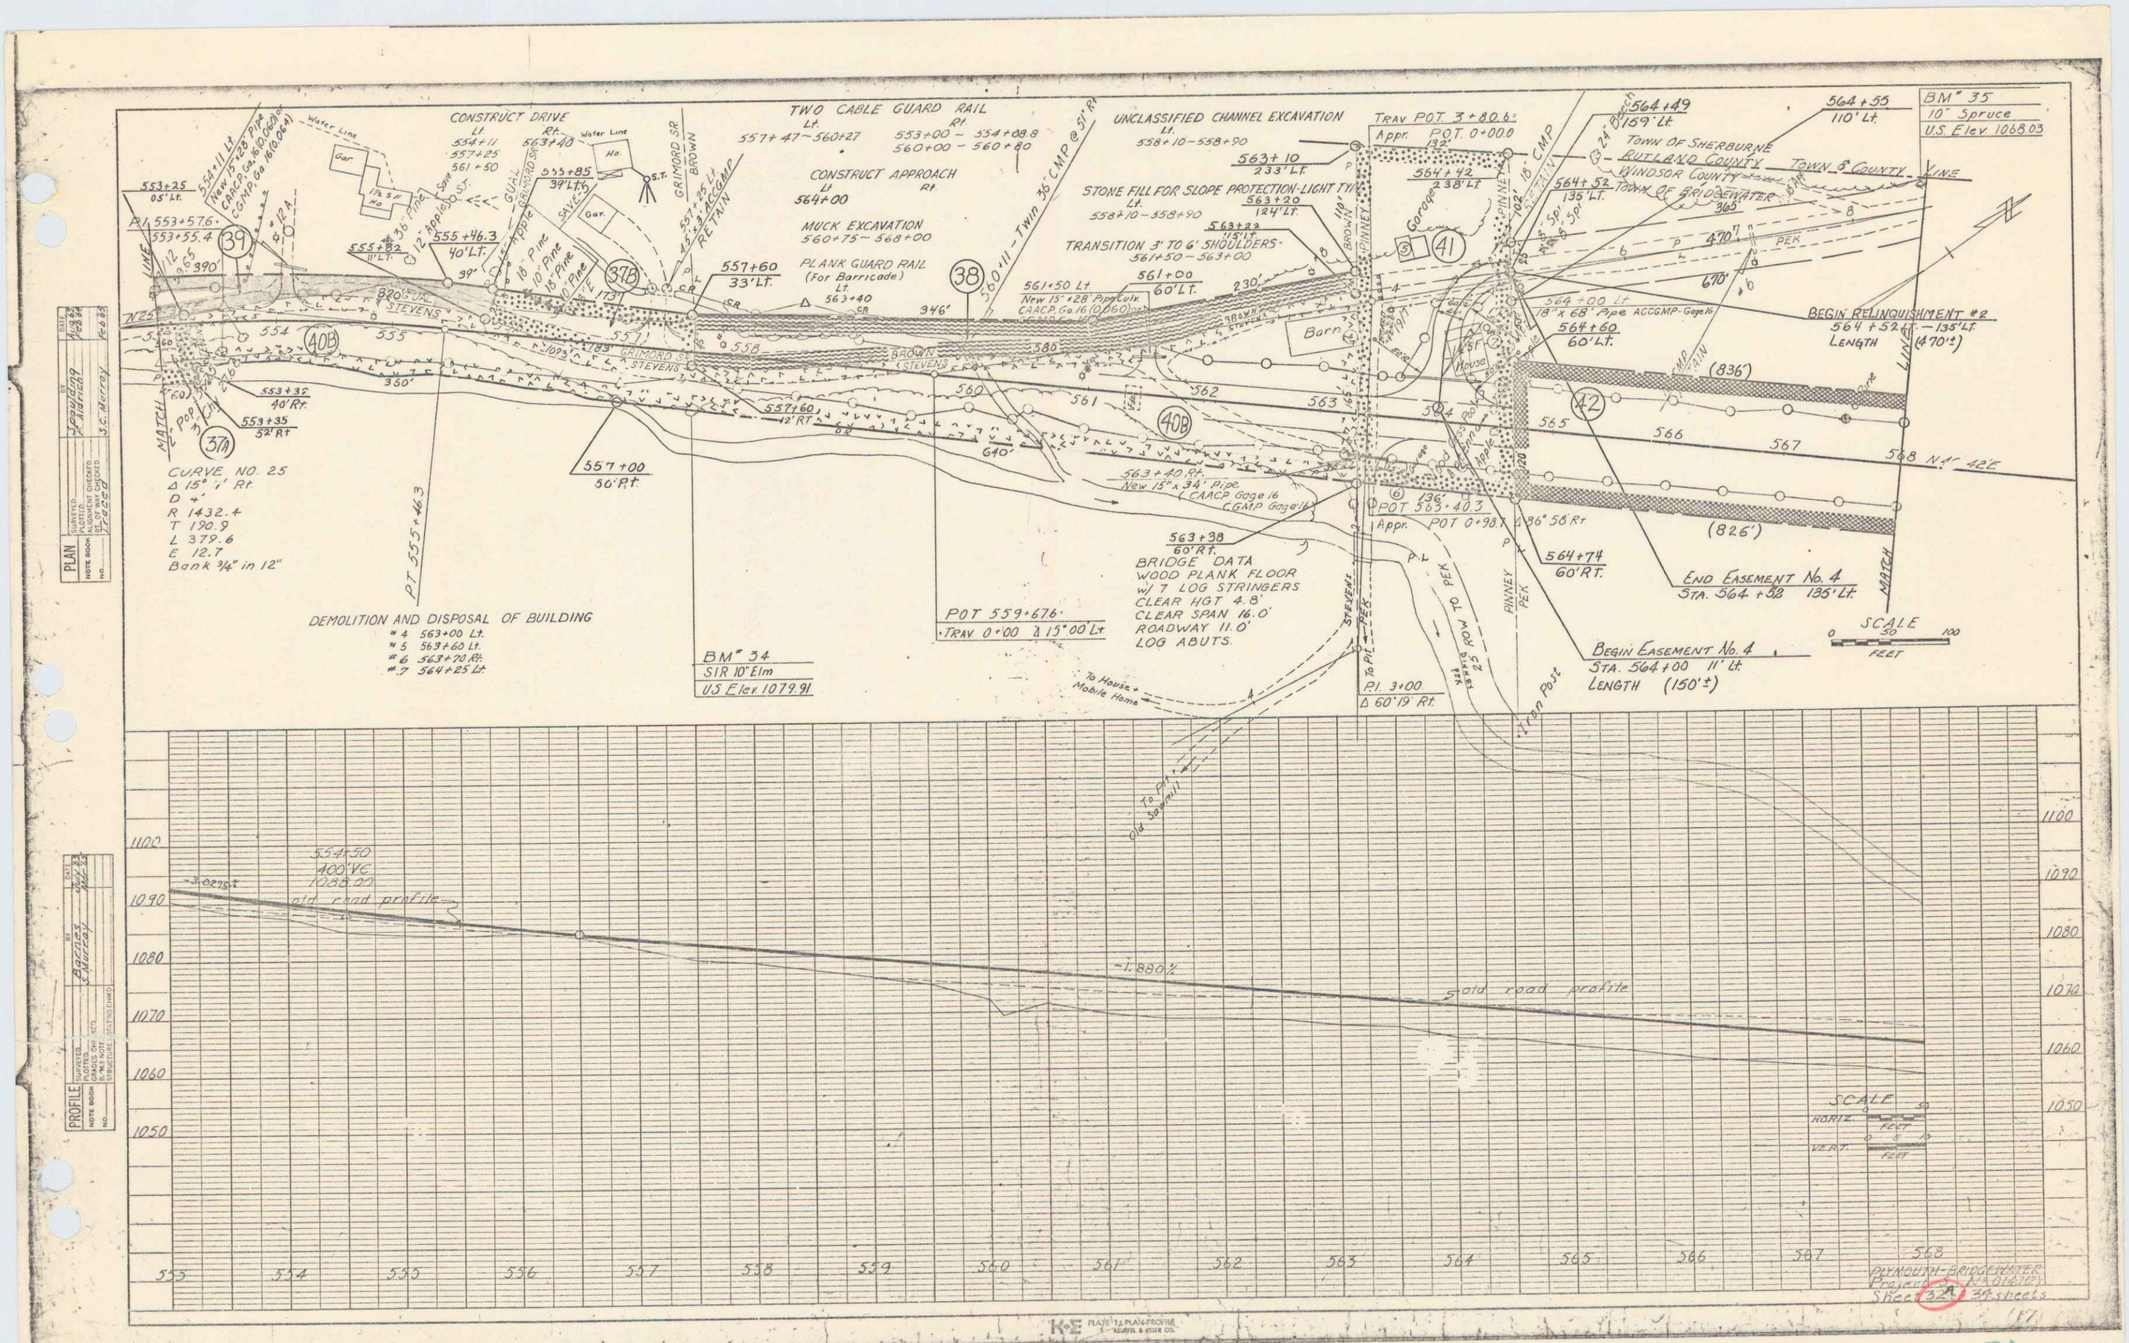
CONSTRUCT DRIVE
Lt. 554+11 557+25 561+50
Rt. 563+40
TWO CABLE GUARD RAIL
Lt. 557+47 ~ 560+27
Rt. 553+00 ~ 554+08.8
560+00 ~ 560+80
CONSTRUCT APPROACH
Lt. 564+00
Rt.
MUCK EXCAVATION
560+75 ~ 568+00
PLANK GUARD RAIL
(For Barricade)
Lt. 563+40
UNCLASSIFIED CHANNEL EXCAVATION
Lt. 558+10 ~ 558+90
STONE FILL FOR SLOPE PROTECTION-LIGHT TYPE
Lt. 558+10 ~ 558+90
TRANSITION 3' TO 6' SHOULDERS
561+50 ~ 563+00
Trav POT 3+80.6
Appr. POT 0+00.0
TOWN OF SHERBURNE
RUTLAND COUNTY
WINDSOR COUNTY
TOWN OF BRIDGEWATER
BM# 35
10" Spruce
U.S. Elev 1068.03
BEGIN RELINQUISHMENT #2
564+52 — 135' Lt.
LENGTH (470'±)
END EASEMENT No. 4
STA. 564+52 135' Lt.
BEGIN EASEMENT No. 4
STA. 564+00 11' Lt.
LENGTH (150'±)
CURVE NO. 25
Δ 15° 1' Rt.
D -
R 1432.4
T 190.9
L 379.6
E 12.7
Bank 3/4" in 12"
DEMOLITION AND DISPOSAL OF BUILDING
#4 563+00 Lt.
#5 563+60 Lt.
#6 563+70 Rt.
#7 564+25 Lt.
BM# 34
SIR 10" Elm
US Elev 1079.91
POT 559+67.6
Trav 0+00 Δ 15°00' Lt
BRIDGE DATA
WOOD PLANK FLOOR
w/ 7 LOG STRINGERS
CLEAR HGT 4.8'
CLEAR SPAN 16.0'
ROADWAY 11.0'
LOG ABUTS.
POT 563+40.3
Appr. POT 0+98.7
PI 3+00
Δ 60°19' Rt.
To House + Mobile Home
To Pit
Old Sawmill
SCALE
FEET
old road profile
-1.880%
-3.027%
554+30
400' VC
1088.00
SCALE
HORIZ.
VERT.
PLYMOUTH-BRIDGEWATER
Project BRM-0163(7)
Sheet 32A of 34 sheets
K+E PLATE 12 PLAN-PROFILE
KEUFFEL & ESSER CO.
31