PARCEL	INSTRUMENT	DATE	GRANTOR	GRANTEE	RECORDED WAITSFIELD BOOK	PAGE	DATE	REMARKS
#5A	W.D. O.E.	7-29-48	LEO BURBANK	ST. OF VT.	17	426	8-7-48	
#6A,B,4C	W.D.	7-15-48	CHAS, WENDELL & MAY FOLSOM	" "	17	424-425	7-8-48	#6C ON SH. 2

FED. ROA. DIST. NO.	STATE	PROJ. NO.	FISCAL YEAR	SHEET NO.	TOTAL SHEETS
9	VT.	157(5)	1948	8	41

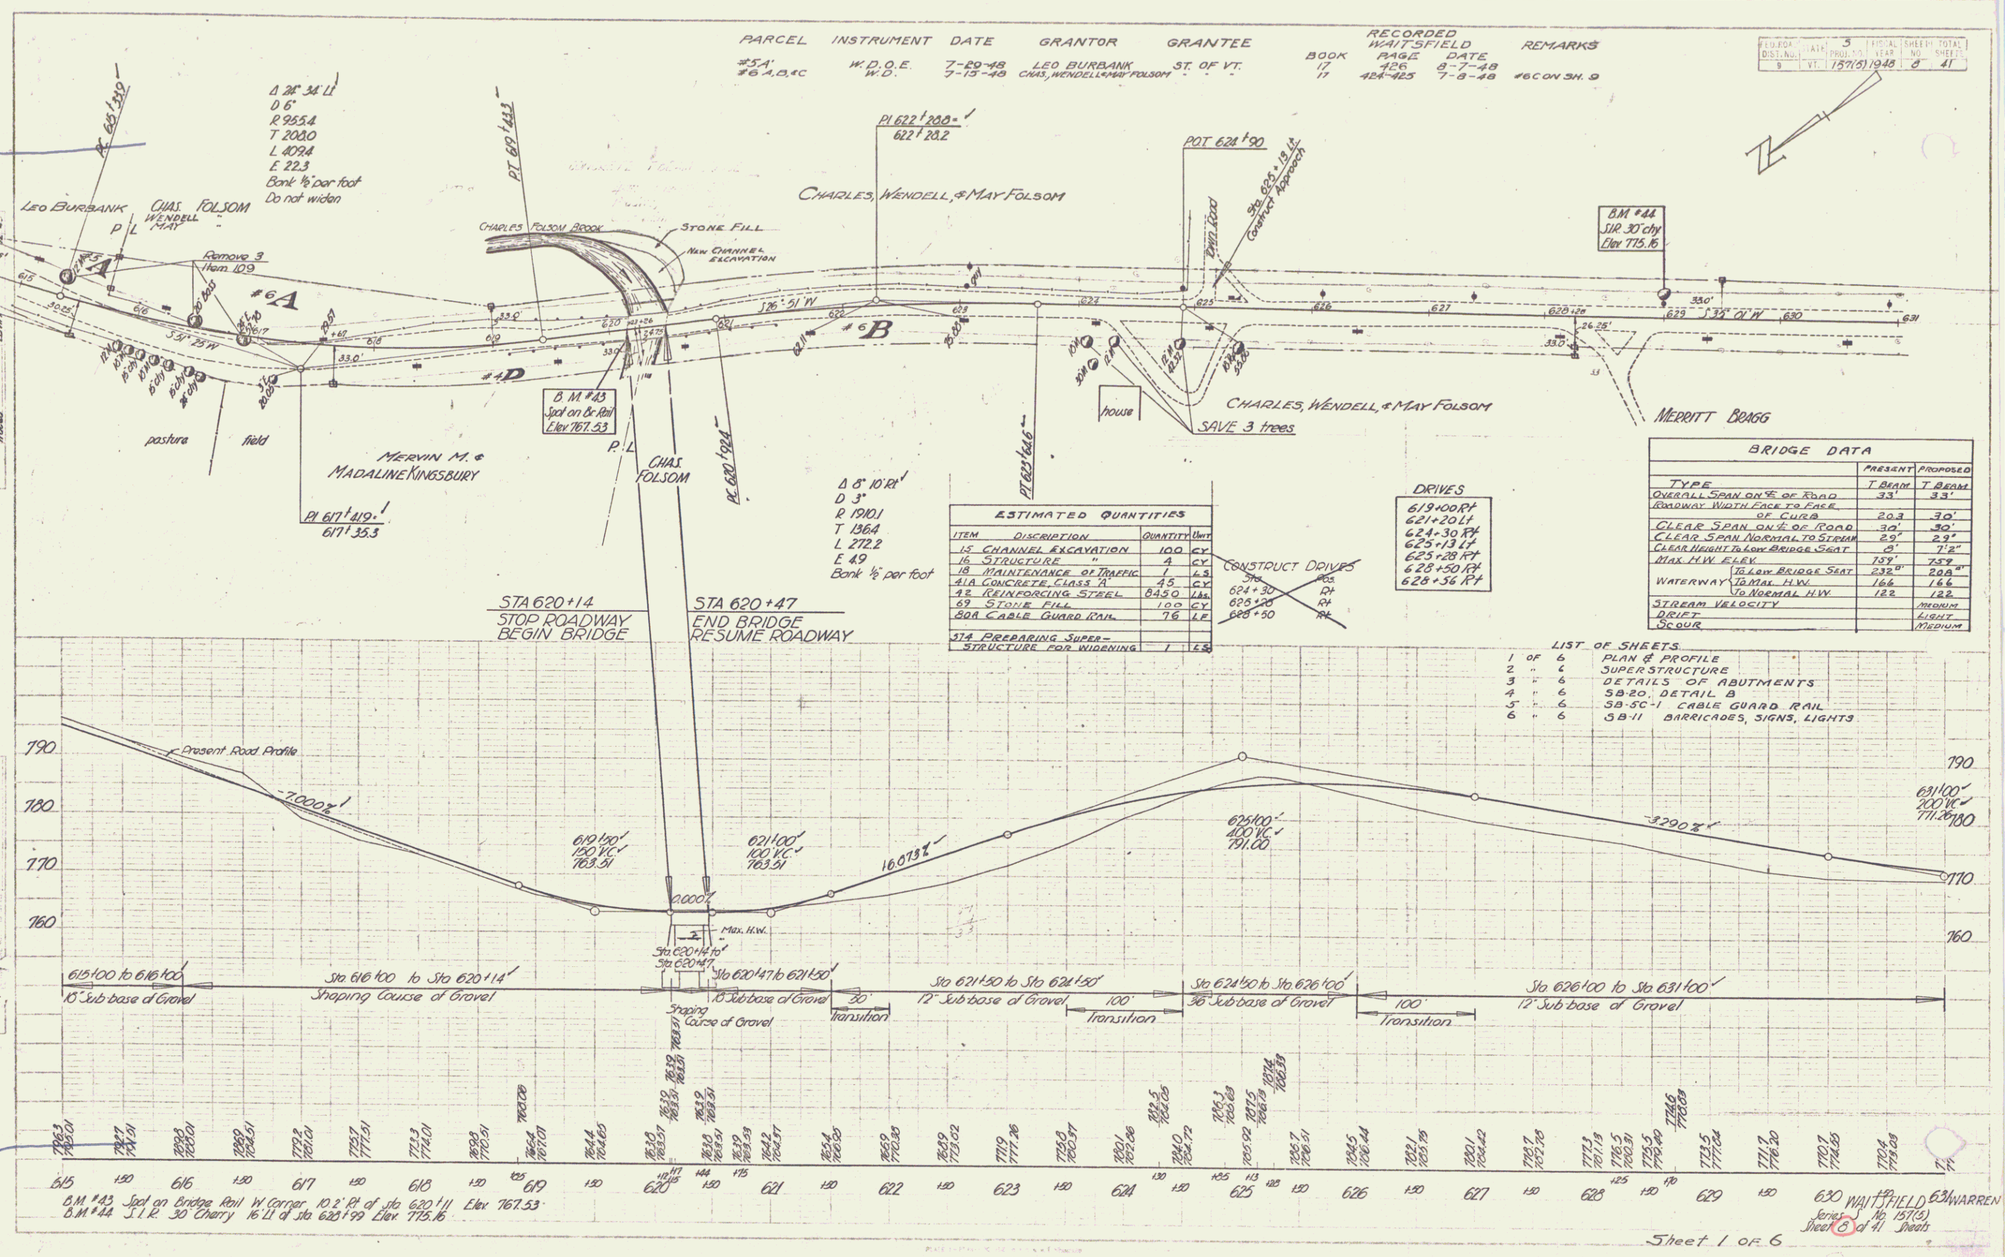

ESTIMATED QUANTITIES		
ITEM DISCRIPTION	QUANTITY	UNIT
15 CHANNEL EXCAVATION	100	CY
16 STRUCTURE "	4	CY
18 MAINTENANCE OF TRAFFIC	1	LS
41A CONCRETE CLASS 'A'	45	CY
42 REINFORCING STEEL	8450	LBS.
69 STONE FILL	100	CY
80A CABLE GUARD RAIL	76	LF
574 PREPARING SUPER-STRUCTURE FOR WIDENING	1	LS

~~CONSTRUCT DRIVES~~

Sta	Side
624+30	Rt
625+28	Rt
628+50	Rt

DRIVES

619+00 Rt
621+20 Lt
624+30 Rt
625+13 Lt
625+28 Rt
628+50 Rt
628+56 Rt

BRIDGE DATA		PRESENT	PROPOSED
TYPE		T. BEAM	T. BEAM
OVERALL SPAN ON ℄ OF ROAD		33'	33'
ROADWAY WIDTH FACE TO FACE OF CURB		20.3	30'
CLEAR SPAN ON ℄ OF ROAD		30'	30'
CLEAR SPAN NORMAL TO STREAM		29'	29'
CLEAR HEIGHT TO LOW BRIDGE SEAT		9'	7'2"
MAX. H.W. ELEV.		157'	157'
WATERWAY	TO LOW BRIDGE SEAT	232"	208"
	TO MAX. H.W.	166	166
	TO NORMAL H.W.	122	122
STREAM VELOCITY			MEDIUM
DRIFT			LIGHT
SCOUR			MEDIUM

LIST OF SHEETS

1	OF	6	PLAN & PROFILE
2	"	6	SUPERSTRUCTURE
3	"	6	DETAILS OF ABUTMENTS
4	"	6	SB-20 DETAIL B
5	"	6	SB-5C-1 CABLE GUARD RAIL
6	"	6	SB-11 BARRICADES, SIGNS, LIGHTS

Sheet 1 OF 6