F.A.S.
157(1) 1991 2 84

TYPICAL SECTIONS

GRADING BASE DRAINAGE WITH GUARD RAIL AND DOUBLE TACK COAT OF REFINED TAR (ITEM 29)

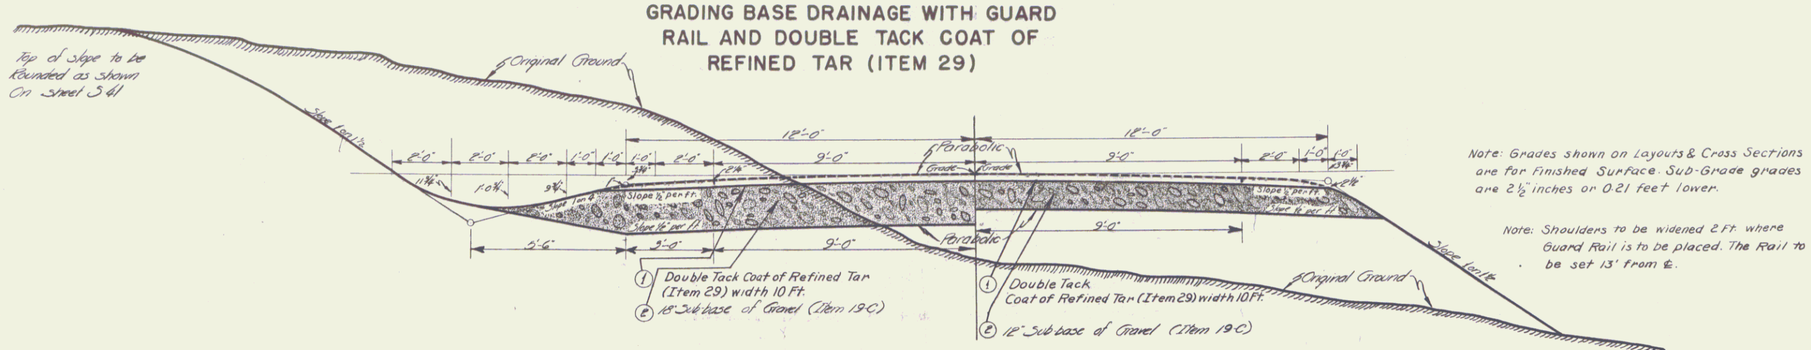

Note: Grades shown on Layouts & Cross Sections are for Finished Surface. Sub-Grade grades are 2½ inches or 0.21 feet lower.

Note: Shoulders to be widened 2 Ft. where Guard Rail is to be placed. The Rail to be set 13' from ℄.

COMPOSITE NORMAL SECTION

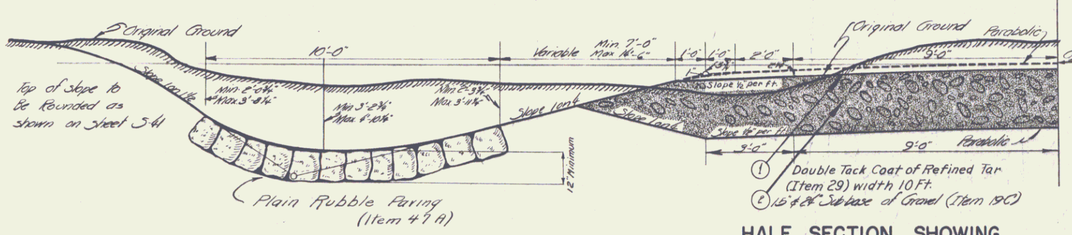

Note: This Paving shall be made with rough squared stone from Ledge excavation or Quarried stone.

HALF SECTION SHOWING CONSTRUCTION BETWEEN STA. 403+75 & 407+00 RT.

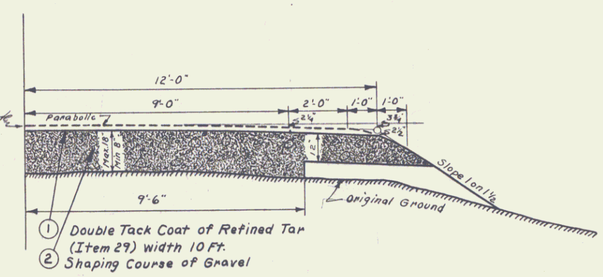

HALF SECTION SHOWING NORMAL SHAPING COURSE OF GRAVEL

STA. 417+00 - 431+50 SHAPING COURSE OF GRAVEL TO EXTEND FULL WIDTH THROUGH SHOULDERS MINIMUM DEPTH OF GRAVEL ON PRESENT ROAD 8"

Waitsfield

Surveyed by Barrett, Wood, Lane
Designed by W. Reynolds
Drawn by W. Mahoney
Traced by L. Lavin
Checked by
Series FAS No. 157(1) Filed
Sheet 2 of 84 Sheets

2