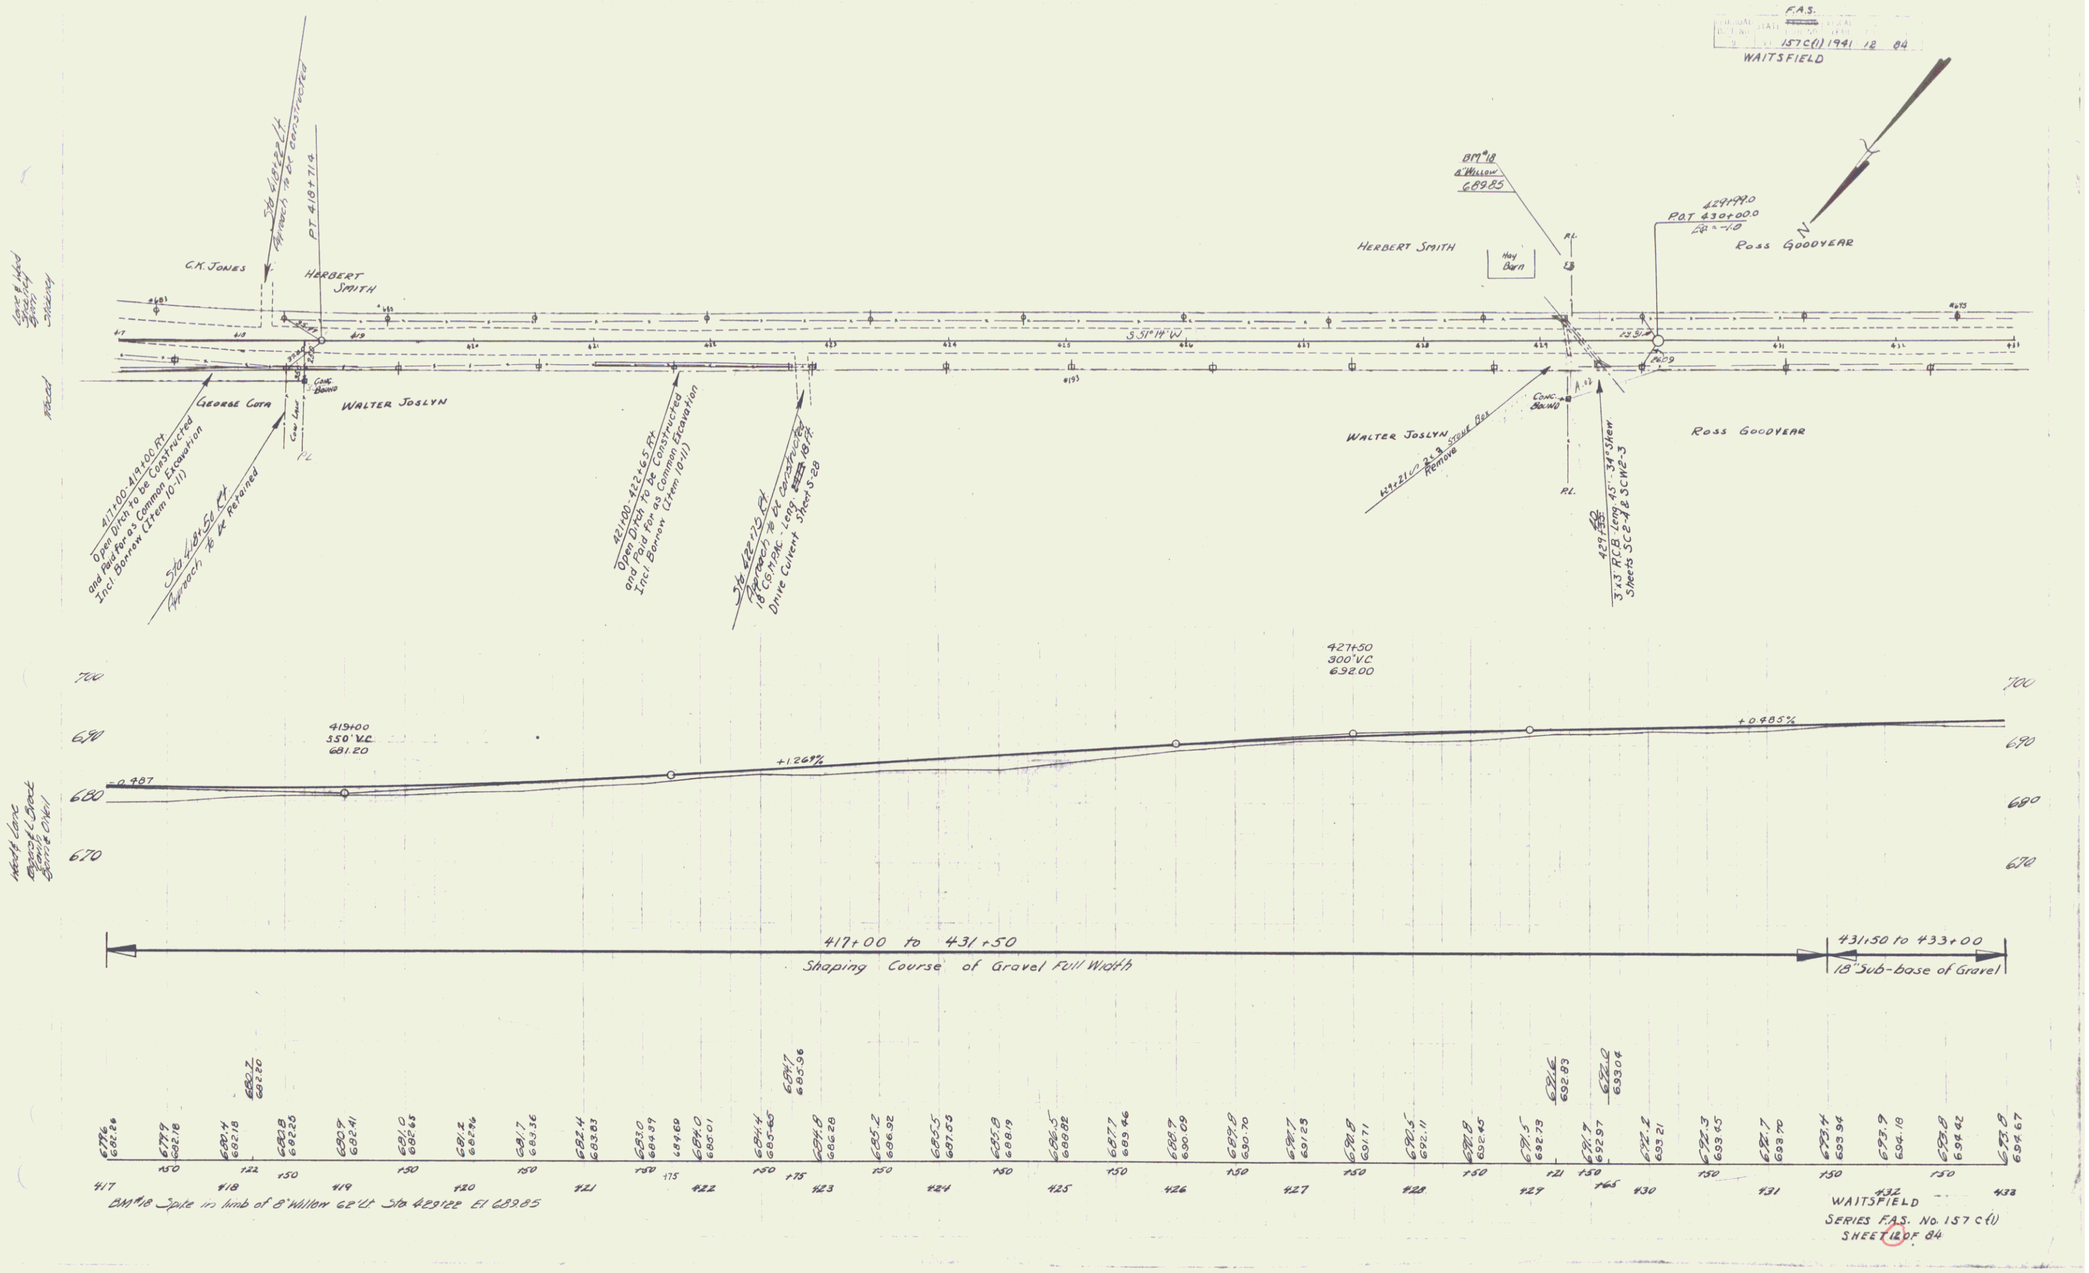
F.A.S.
157C(1) 1941 18 84
WAITSFIELD
BM #18
8" Willow
68.85
429+99.0
POT 430+00.0
Ross GOODYEAR
HERBERT SMITH
Hay Barn
C.K. JONES
HERBERT SMITH
PT 418+71.4
S 51°14' W
GEORGE COTA
WALTER JOSLYN
WALTER JOSLYN
Ross GOODYEAR
417+00-418+00 Rt
Open Ditch to be Constructed and Pail Fence as Common Excavation Incl Borrow (Item 10-11)
Sta 418+54 Rt
Approach to be Retained
421+00-422+65 Rt
Open Ditch to be Constructed and Pail Fence as Common Excavation Incl Borrow (Item 10-11)
Sta 422+75 Rt
Approach to be Constructed
18" CS-1 PIPE - Long Drive Culvert Sheet S-28
Remove
3 x 3 R.C.B. Long 45° - 34° Skew
Sheets SCE-4 & SCW2-3
700
690
680
670
-0.487
415+00
350' VC
681.20
+1.269%
427+50
300' VC
692.00
+0.485%
417+00 to 431+50
Shaping Course of Gravel Full Width
431+50 to 433+00
18" Sub-base of Gravel
BM #18 Spike in limb of 8" Willow 62' Lt Sta 429+22 El 68.85
WAITSFIELD
SERIES F.A.S. No. 157 C(1)
SHEET 12 OF 84