


Moretown

(To Be Returned To R.O.W. Division)
Elev. of 100
PERMANENT
TOWN FILE
HIGHWAY DIVISION
M.P. 0.00 - 0.46

CURVE # 31
A 7'45" LL
D 1"
R 5729.7
T 388.1
L 775.0
E 13.1

CURVE # 32
A 7'19" LL
D 2"
R 2869.9
T 181.1
L 361.7
E 5.7

ROUTE VT 100
TOWN: MORETOWN
PROJECT: NRS 157
DATE: 01/01/1933

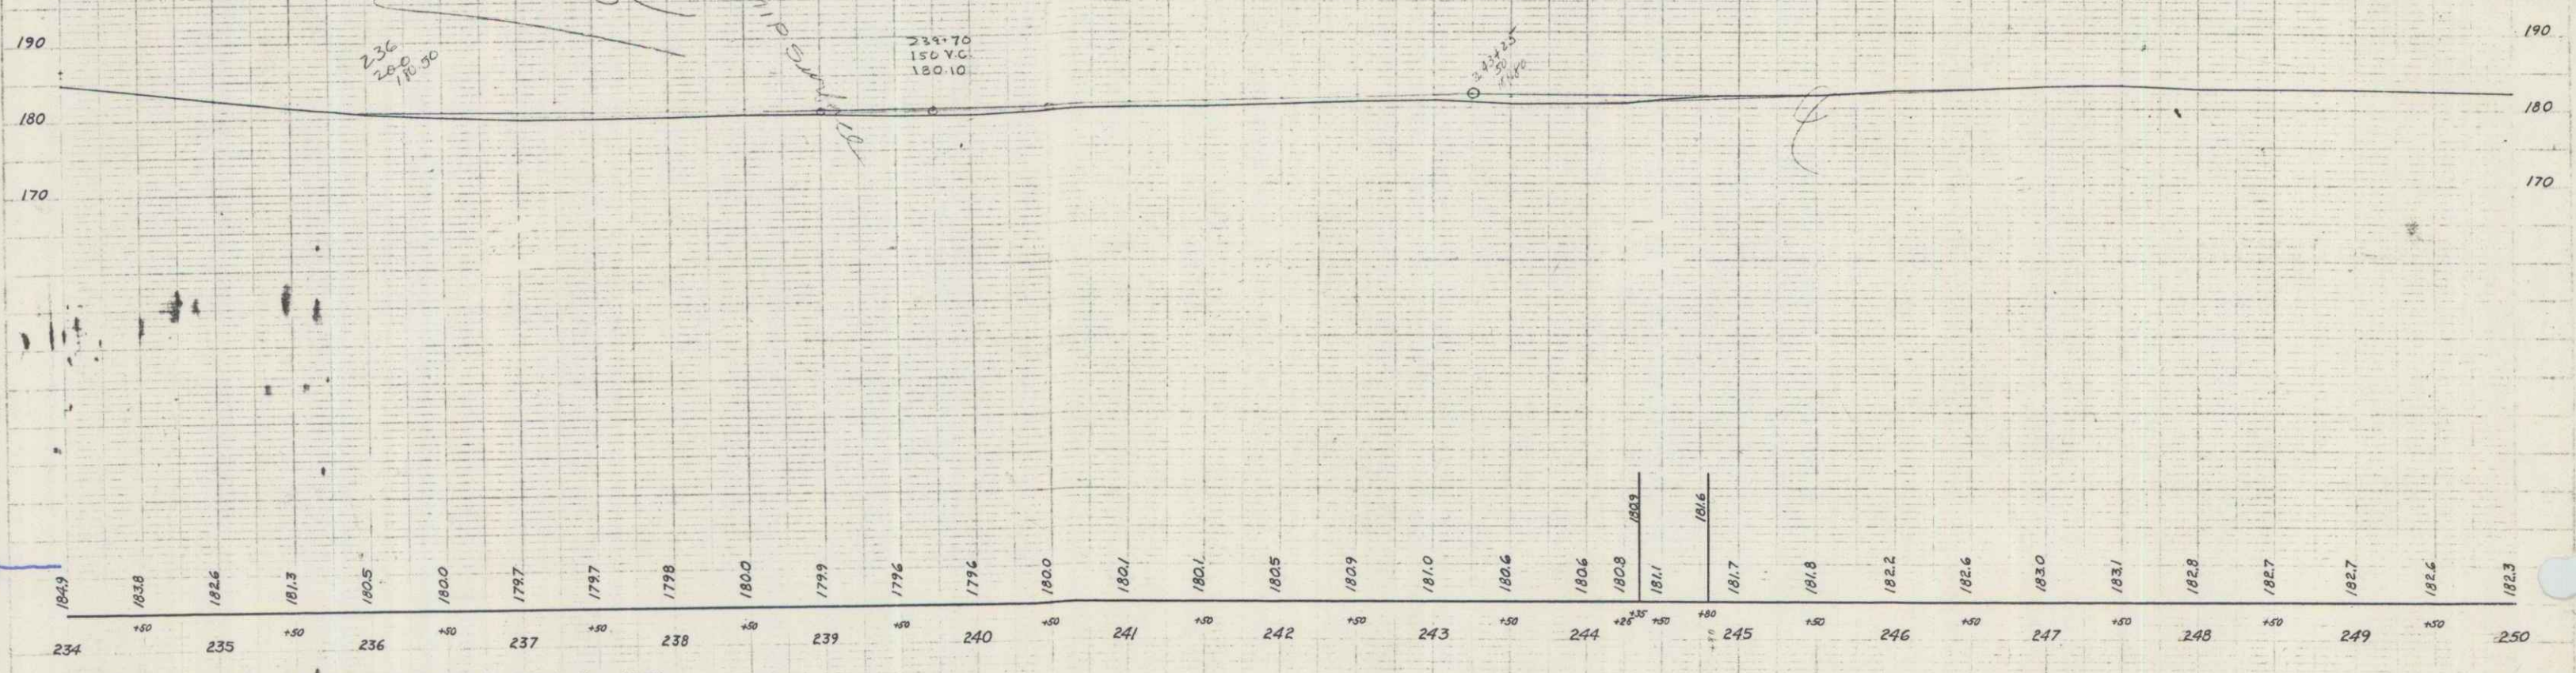

B.M. #22 SPIKE IN ROOT OF 30' ELM. 22 FT. LEFT OF STA. 243+0 ELEV. 182.57

SERIES N.R.S. NO. 157
SHEET 2 OF 2

#14