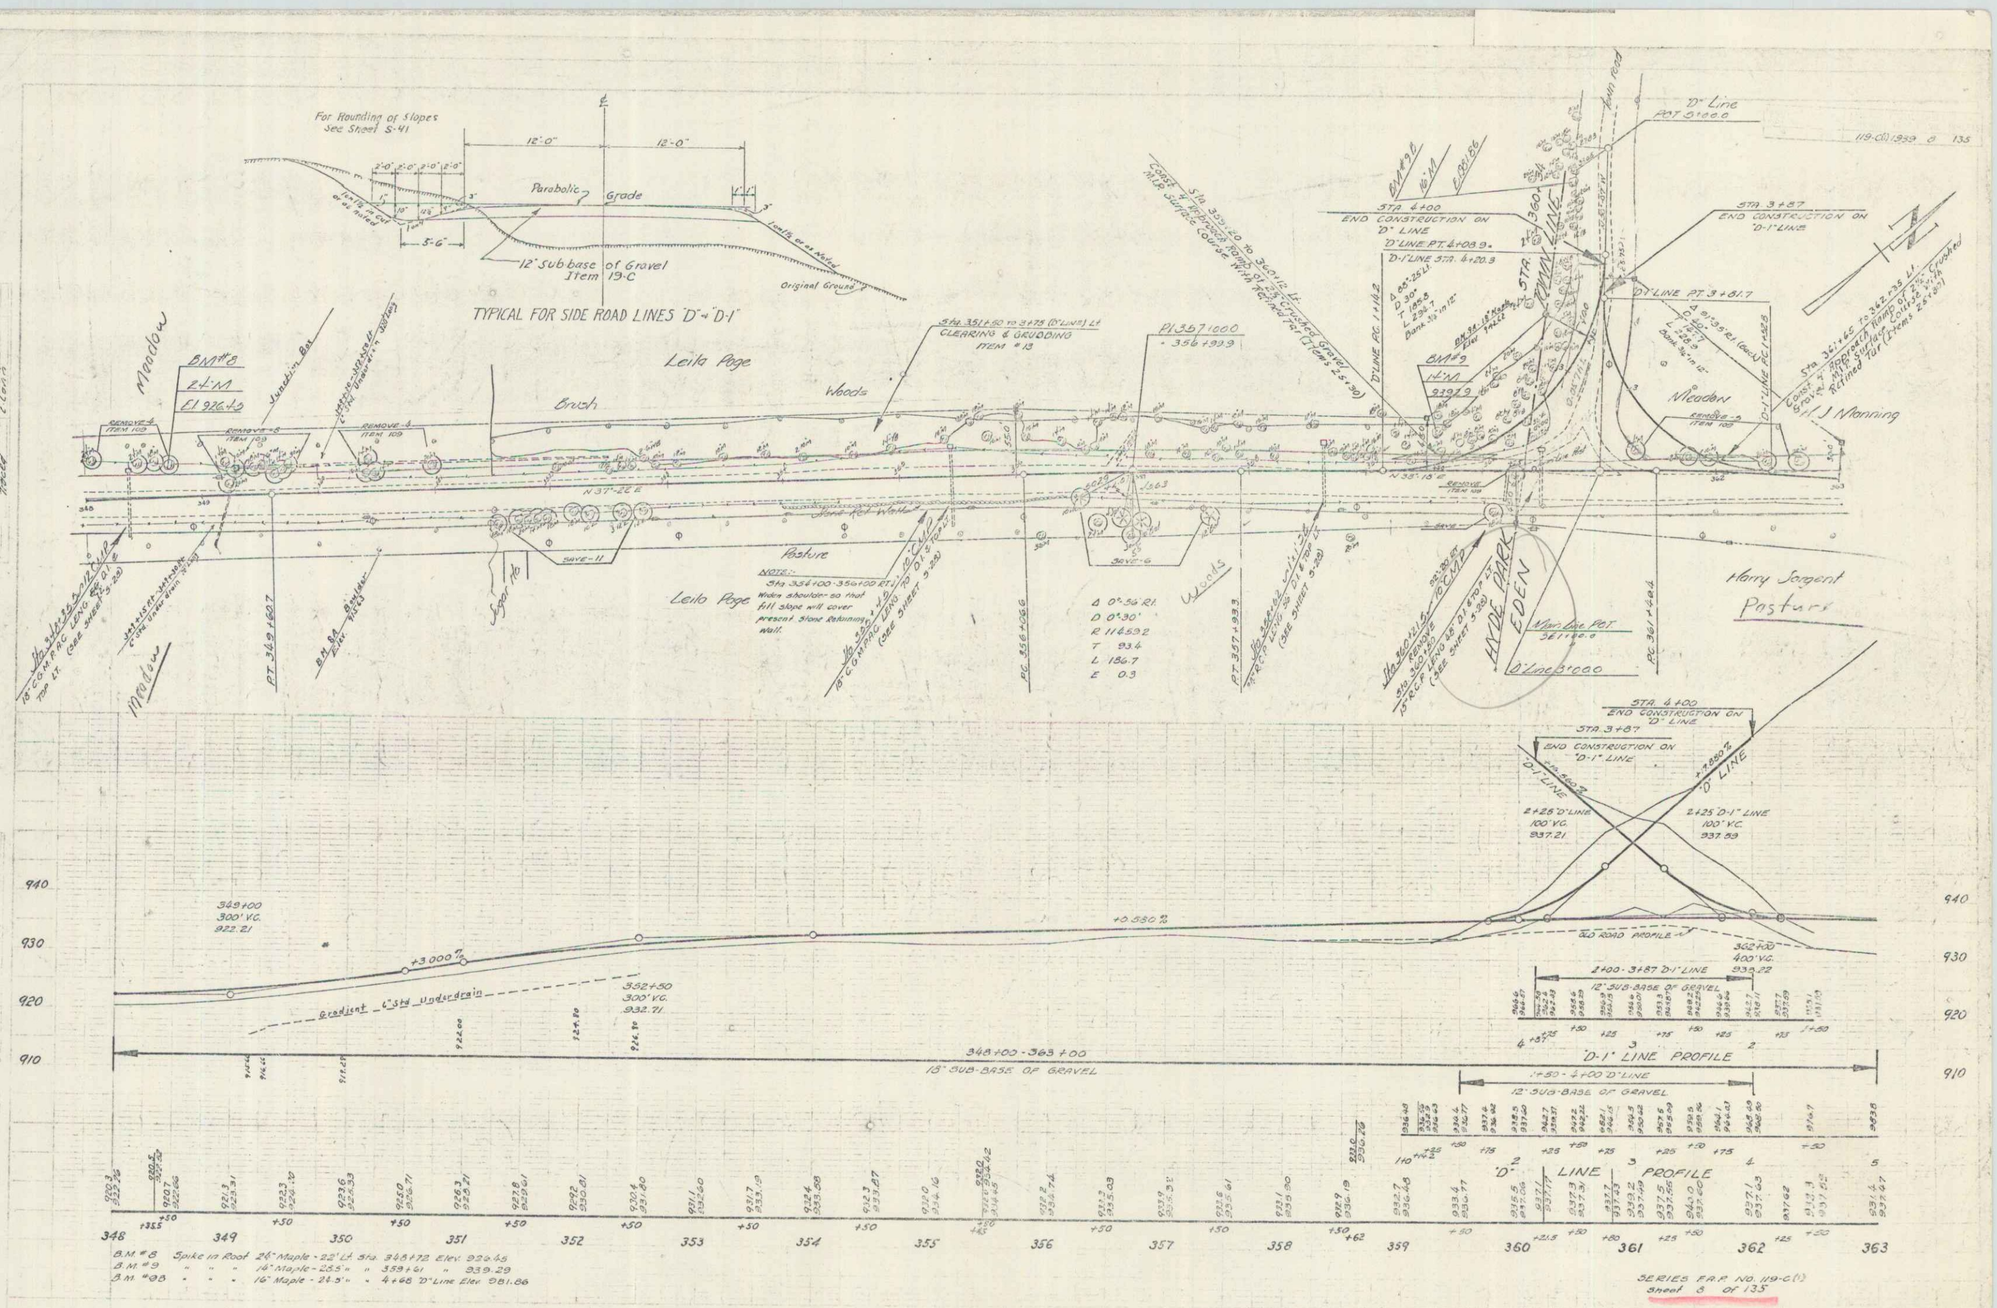
For Rounding of Slopes See Sheet S-41
12'-0"
12'-0"
Parabolic Grade
5'-6"
12" Sub base of Gravel Item 19-C
Original Ground
TYPICAL FOR SIDE ROAD LINES "D" & "D-1"
Meadow
BM #8
Leila Page
Brush
Woods
Pasture
Leila Page
Meadow
Meadow
J Manning
Harry Sargent
Pasture
HYDE PARK
EDEN
"D" Line
"D-1" LINE
STA. 4+00
END CONSTRUCTION ON "D" LINE
STA. 3+87
END CONSTRUCTION ON "D-1" LINE
"D-1" LINE PROFILE
"D" LINE PROFILE
12" SUB-BASE OF GRAVEL
348+00 - 363+00
18" SUB-BASE OF GRAVEL
Gradient 6" Std Underdrain
OLD ROAD PROFILE
B.M. #8 Spike in Root 26" Maple - 22' Lt. Sta. 348+72 Elev. 929.45
B.M. #9 " " " 16" Maple - 25.5' " 359+61 " 939.29
B.M. #98 " " " 16" Maple - 24.5' " 4+68 "D" Line Elev. 981.86
SERIES F.A.P. NO. 119-C(1)
Sheet 8 of 135

7