POST WAR F A PRIMARY

FED. ROAD DIST. NO.	STATE	F PROJ. NO.	FISCAL YEAR	SHEET NO.	TOTAL SHEETS
9	VT.	79(9)		21	89

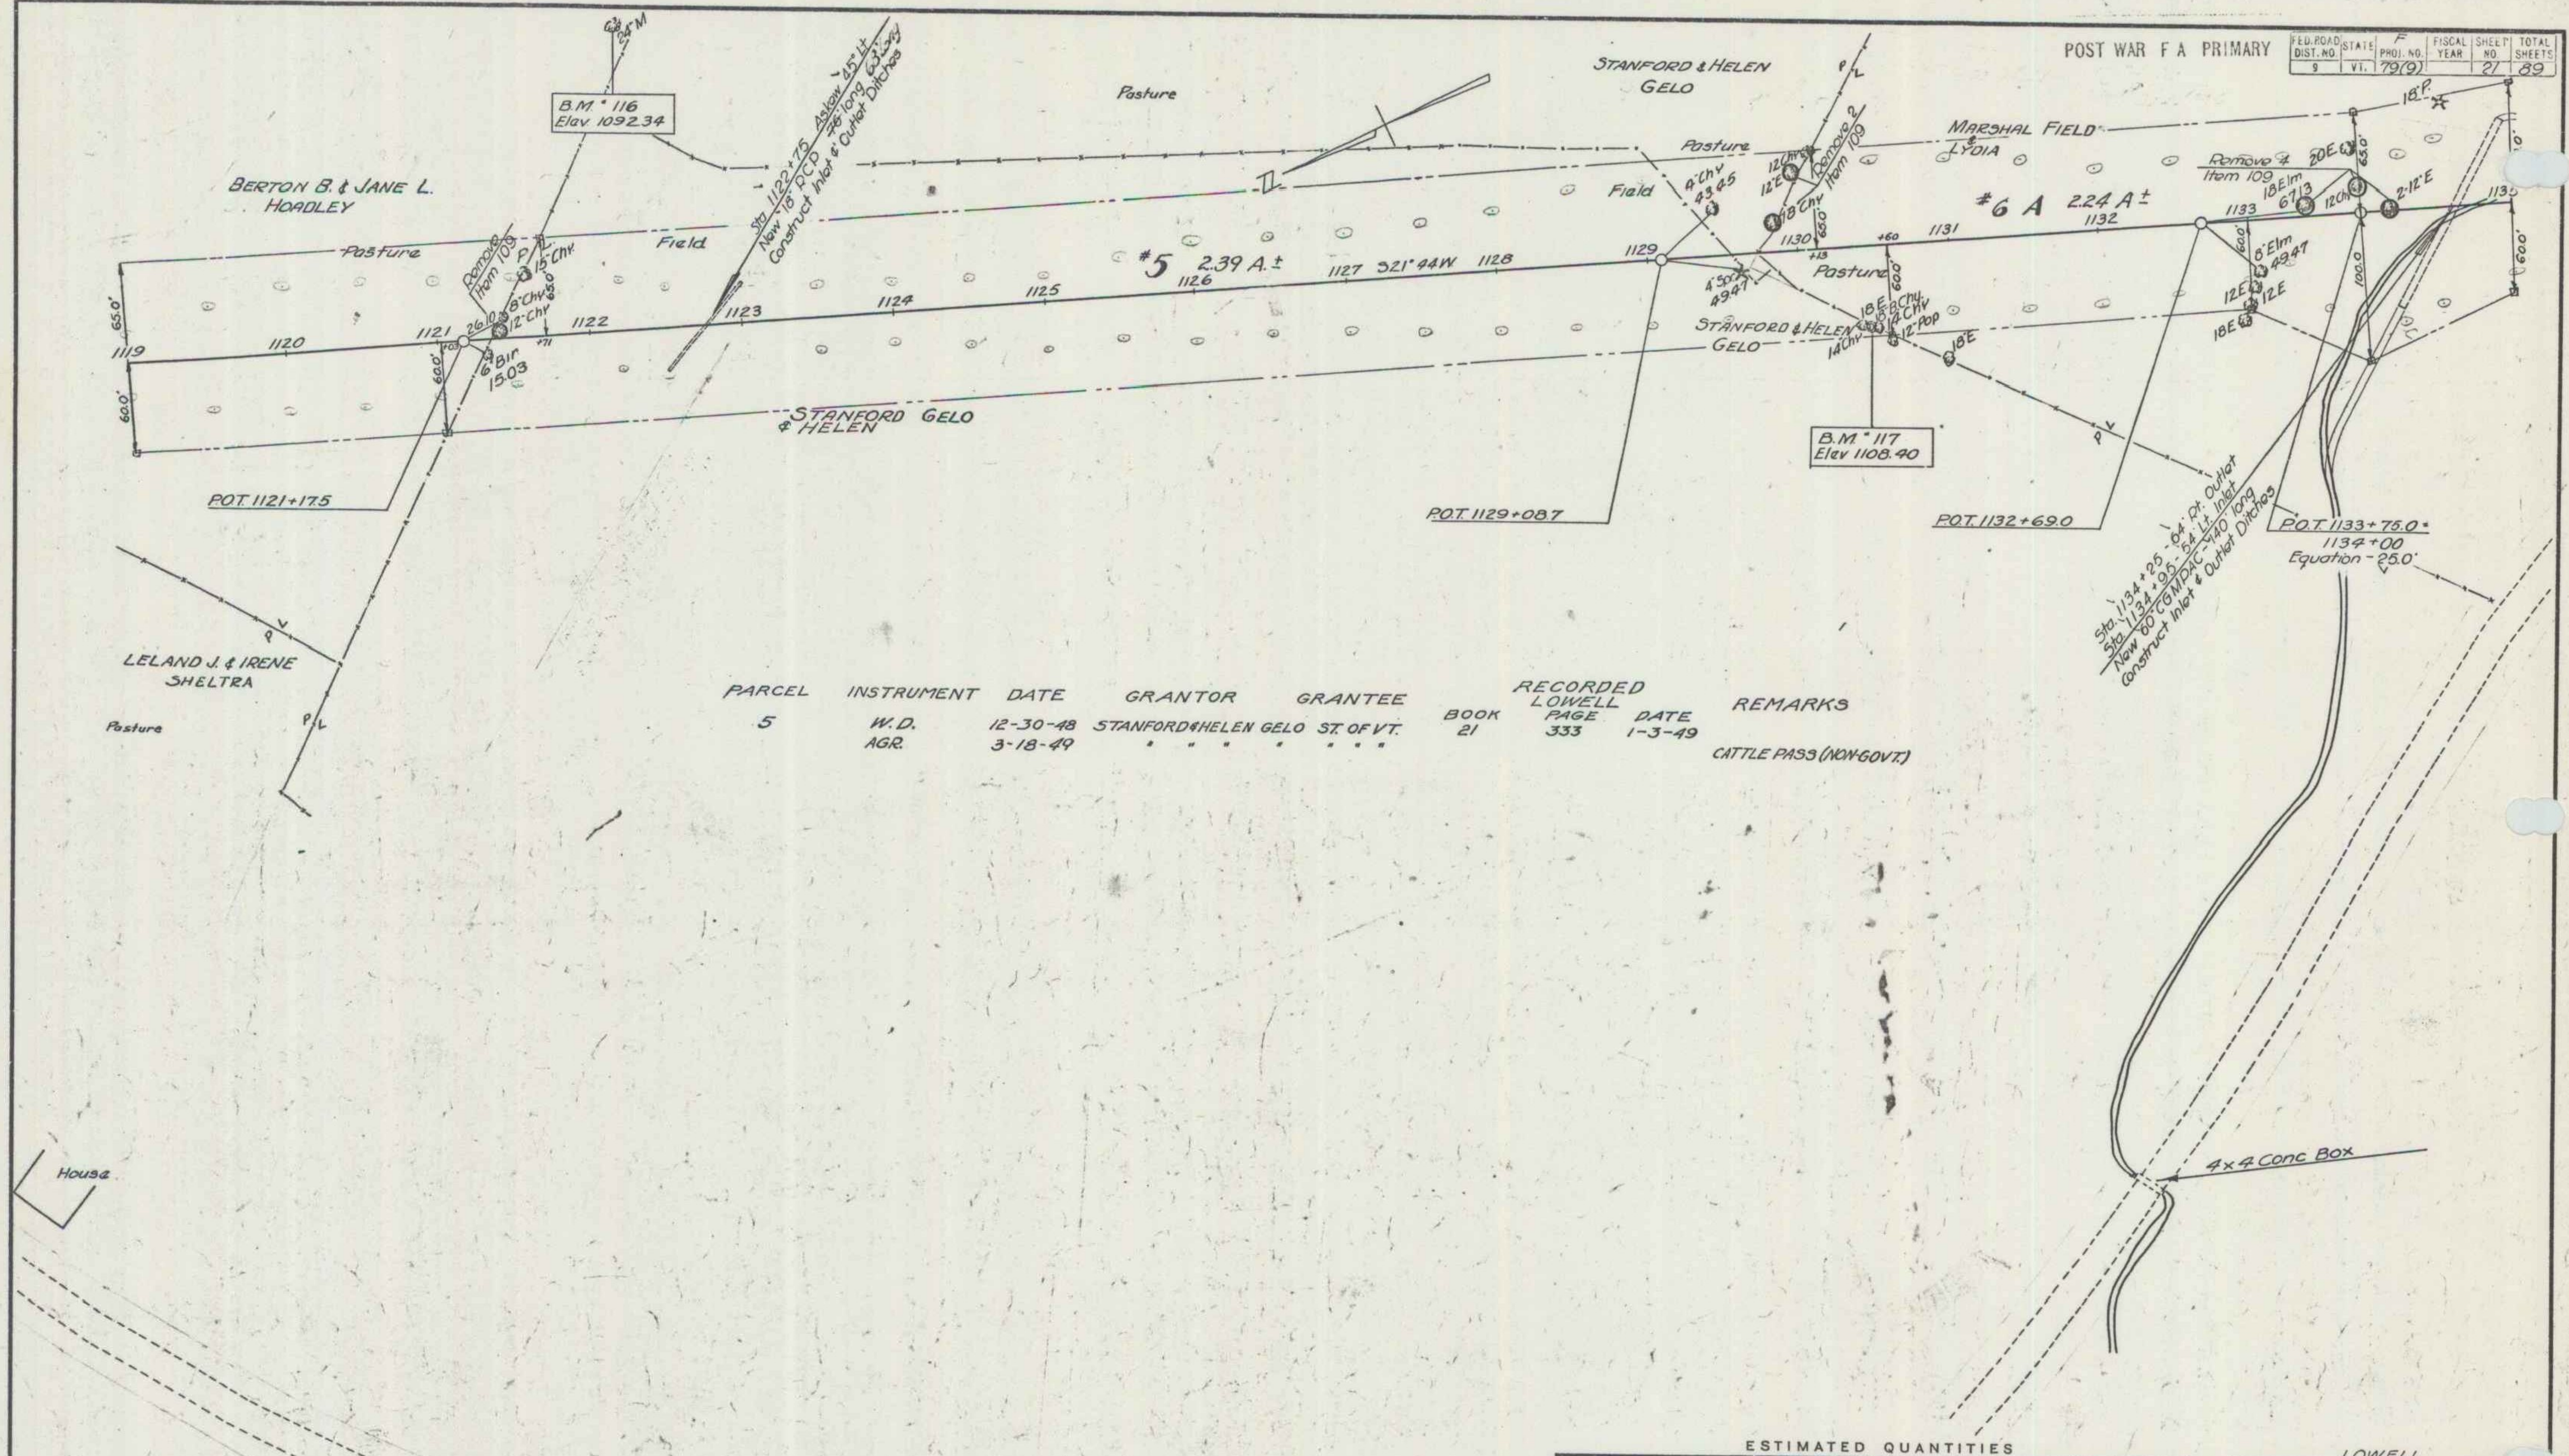
B.M. # 116
Elev 1092.34
24" M
BERTON B. & JANE L. HOADLEY
Pasture
Field
Remove Item 109
P L
15" Chy
8" Chy
12" Chy
65.0
26.10
6" Bir 15.03
+03
+71
60.0'
65.0'
60.0'
1119
1120
1121
1122
1123
1124
1125
1126
1127
1128
1129
1130
1131
1132
1133
1135
Sta 1122+75 Askew 45° Lt.
New 18" RCP 76' long 63' long
Construct Inlet & Outlet Ditches
Pasture
#5 2.39 A.±
S21° 44W
STANFORD & HELEN GELO
STANFORD GELO & HELEN
P.O.T. 1121+17.5
P.O.T. 1129+08.7
LELAND J. & IRENE SHELTRA
Pasture
P V
P L
STANFORD & HELEN GELO
Pasture
Field
4" Chy 43.45
12" Chy
12" E
18" Chy
Remove 2 Item 109
4" Spr 49.47
+13
+60
65.0'
60.0'
Pasture
STANFORD & HELEN GELO
18" E
16" B.Chy.
14" Chy
14" Chy
12" Pop
18" E
B.M. # 117
Elev 1108.40
MARSHAL FIELD & LYDIA
#6 A 2.24 A±
Remove 4 Item 109
20E
18" Elm 67.13
12" Chy
2-12" E
18" P.
65.0'
60.0'
8" Elm 49.47
12" E
12" E
18" E
100.0
60.0'
P V
P.O.T. 1132+69.0
Sta. 1134+25 - 64' Rt. Outlet
Sta. 1134+95 - 54' Lt. Inlet
New 60" CGMPAC - 140' long
Construct Inlet & Outlet Ditches
P.O.T. 1133+75.0 = 1134+00
Equation - 25.0'
4×4 Conc Box
House
House

PARCEL	INSTRUMENT	DATE	GRANTOR	GRANTEE	RECORDED LOWELL BOOK	PAGE	DATE	REMARKS
5	W.D.	12-30-48	STANFORD & HELEN GELO	ST. OF VT.	21	333	1-3-49	
	AGR.	3-18-49	" " "	" " "				CATTLE PASS (NON-GOVT.)

ESTIMATED QUANTITIES

LOWELL

Surveyed by
Designed by
Drawn by
Traced by
Checked by
Series F No. 79(9) Filed
Sheet 21 of 89 Sheets

5