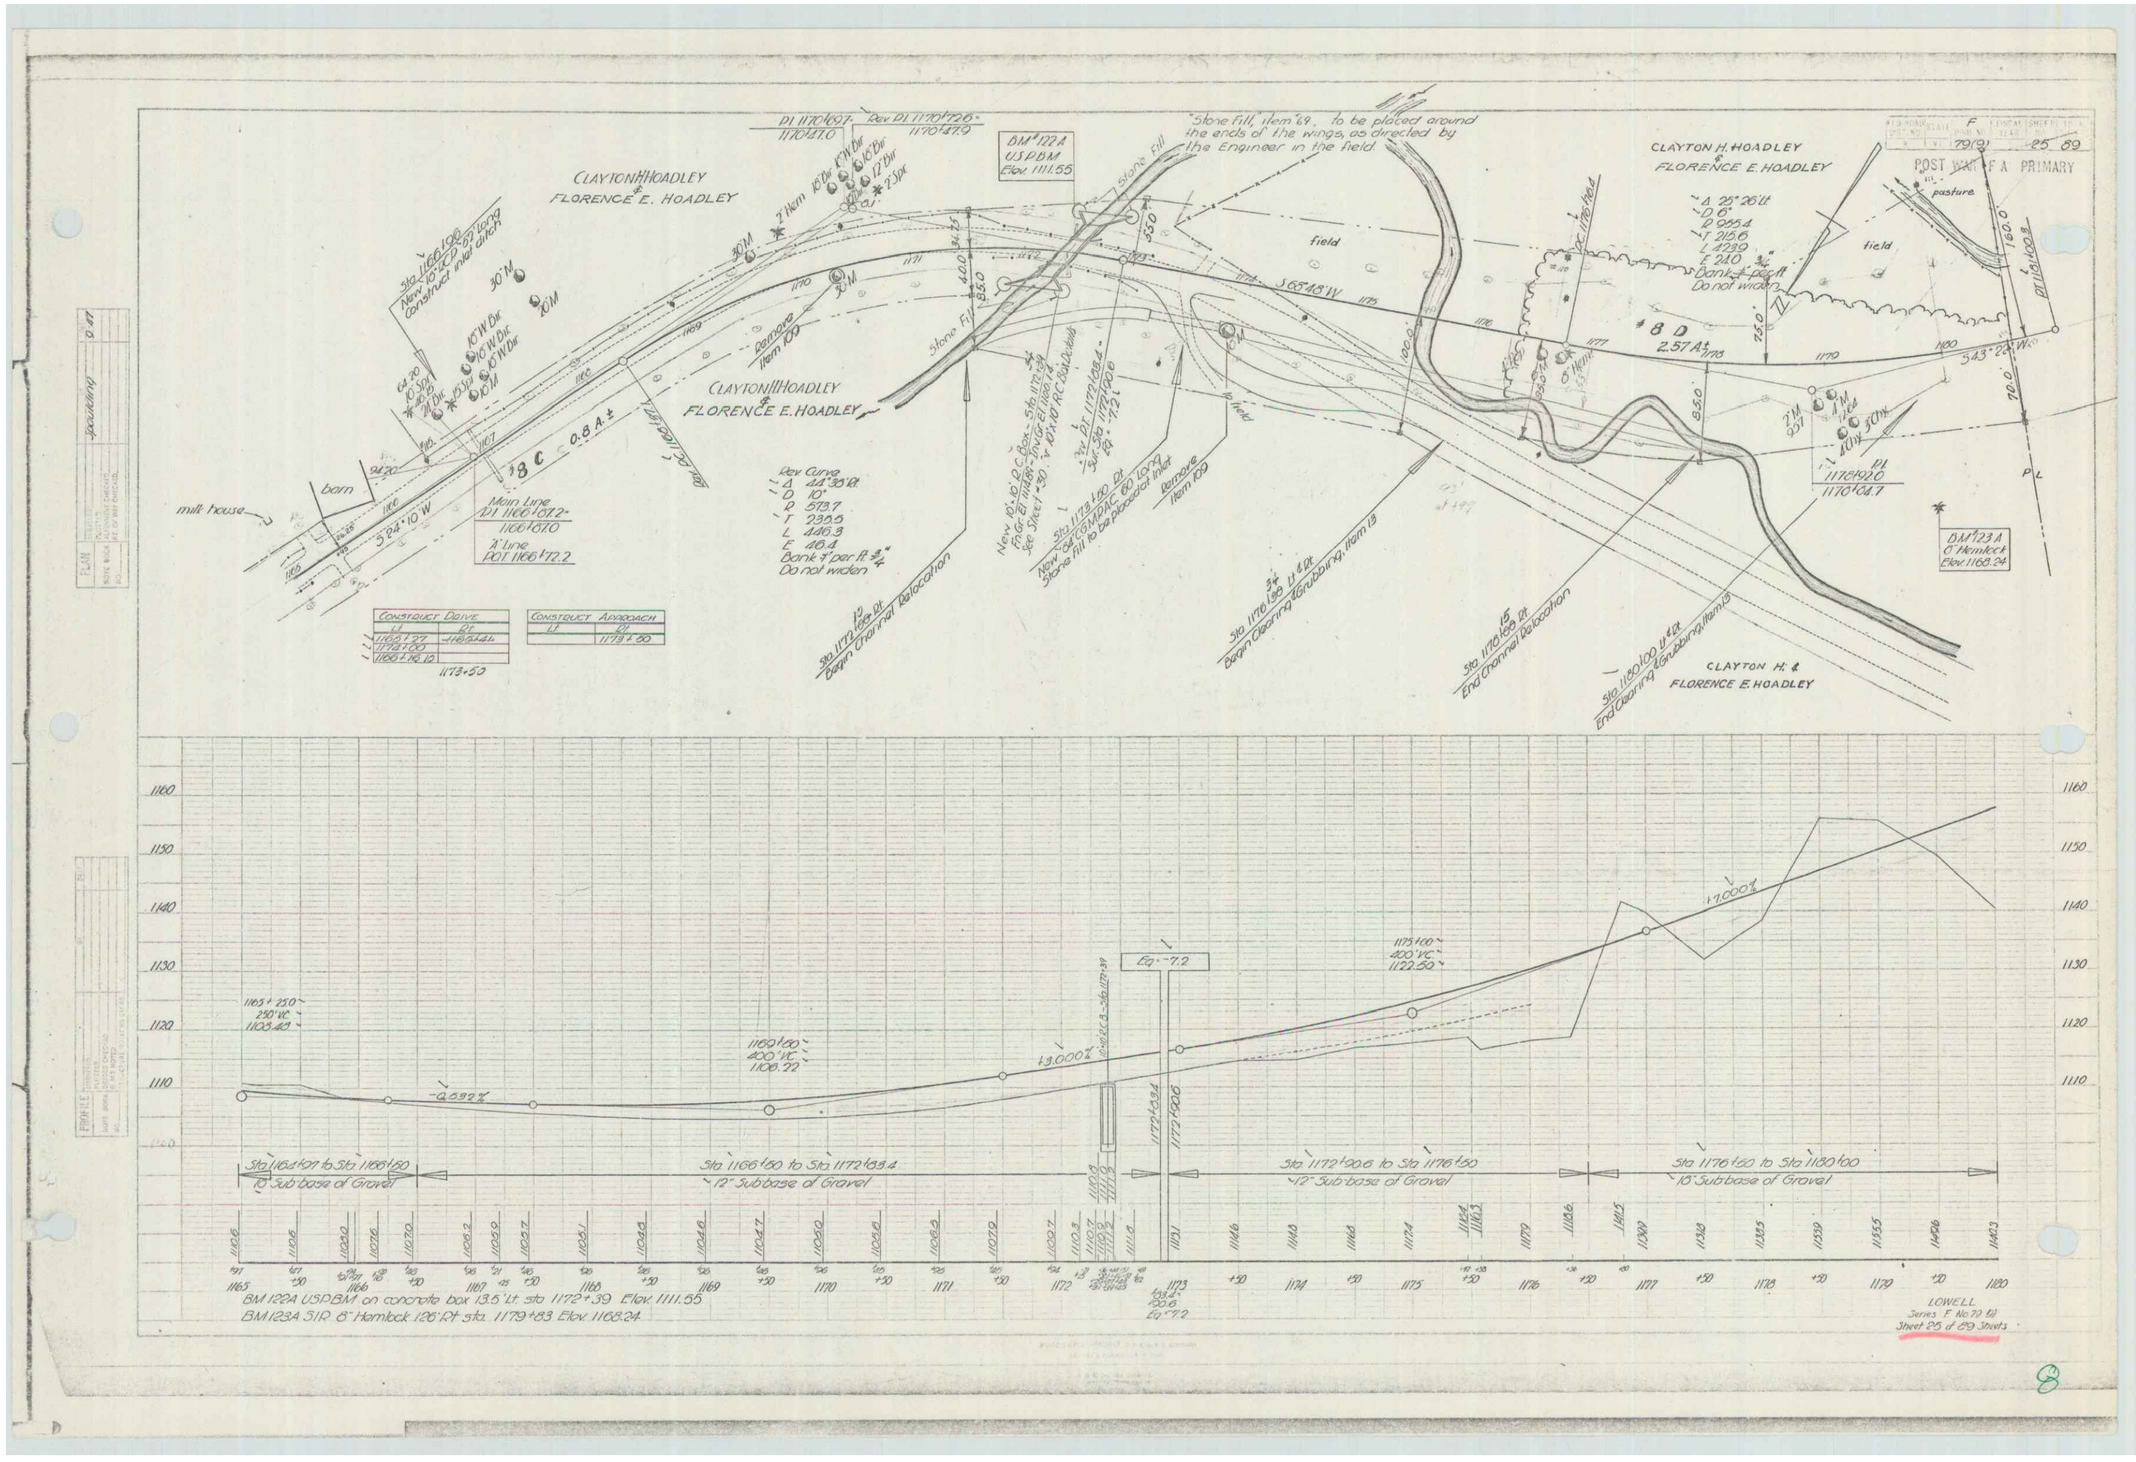
CLAYTON H. HOADLEY & FLORENCE E. HOADLEY
CLAYTON III HOADLEY & FLORENCE E. HOADLEY
"Stone Fill, Item 69, to be placed around the ends of the wings, as directed by the Engineer in the field.
Stone Fill
field
pasture
barn
milk house
Main Line
℄ Line
Rev Curve
Bank ℄ per ft ±
Do not widen
Remove Item 69
Begin Clearing & Grubbing, Item 13
End Clearing & Grubbing, Item 13
End Channel Relocation
Begin Channel Relocation
Construct Drive
Construct Approach
POST MAP OF A PRIMARY
BM 122A USPDM on concrete box 13.5' Lt. sta 1172+39 Elev. 1111.55
BM 123A SIP. 6" Hemlock 1.26' Rt. sta. 1179+83 Elev. 1168.24
-0.59 %
+3.000%
+7.000%
Eq. -7.2
Sta 1164+07 to Sta 1166+50
10" Sub-base of Gravel
Sta 1166+50 to Sta 1172+33.4
12" Sub-base of Gravel
Sta 1172+90.6 to Sta 1176+50
12" Sub-base of Gravel
Sta 1176+50 to Sta 1180+00
10" Sub-base of Gravel
LOWELL
Series F No 70 (2)
Sheet 25 of 89 Sheets