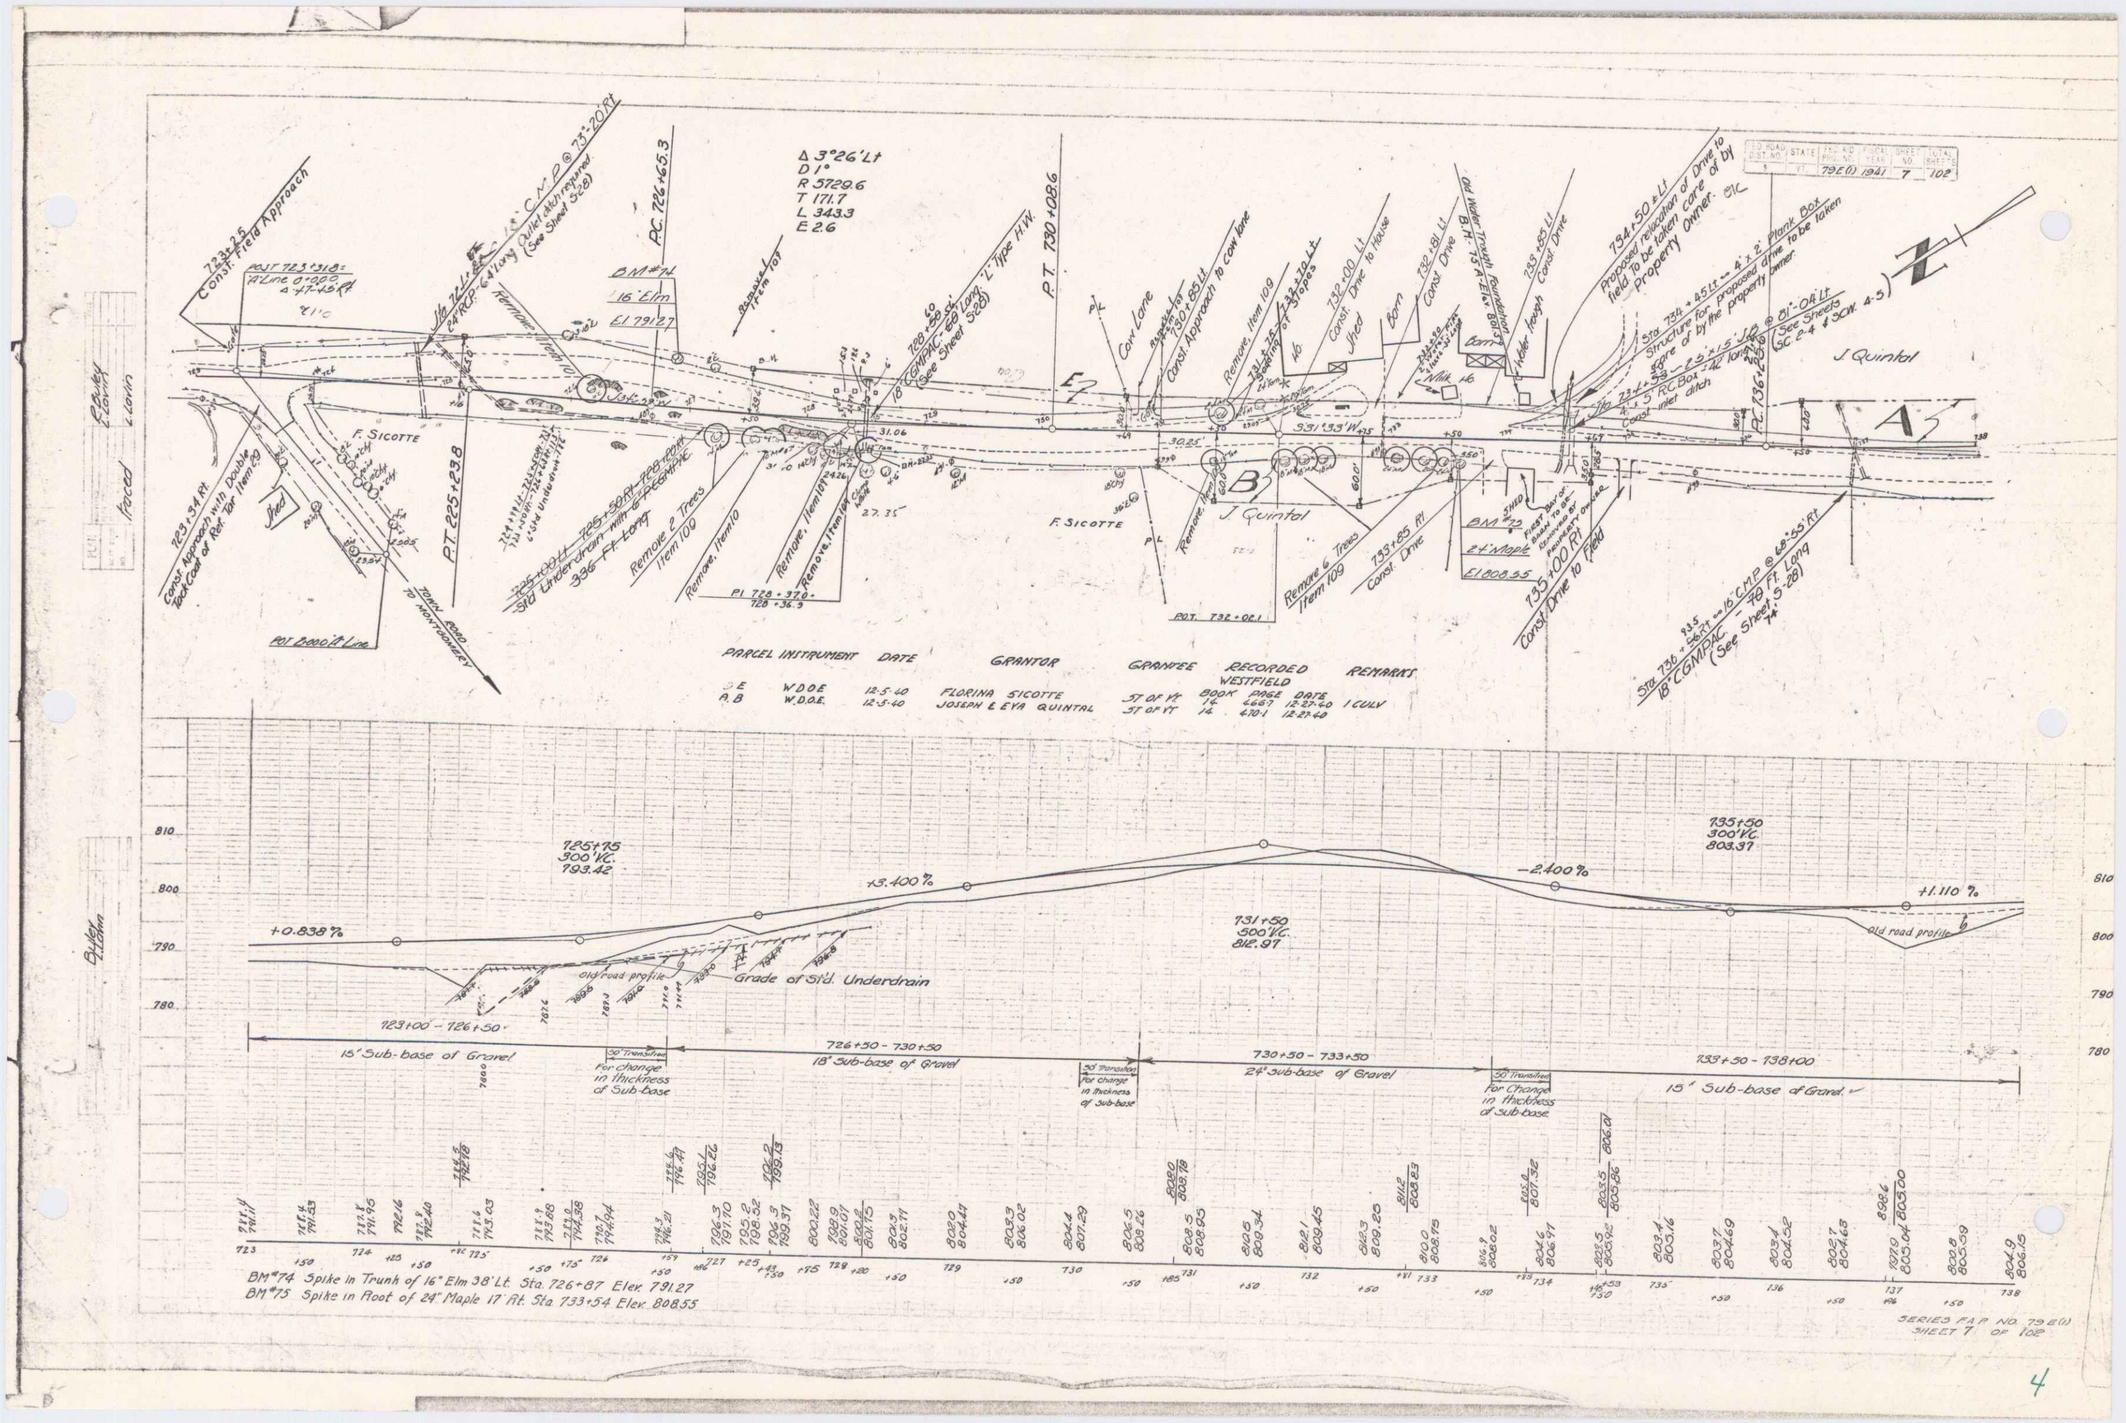
Δ 3°26' Lt
D 1°
R 5729.6
T 171.7
L 343.3
E 2.6
P.C. 726+65.3
P.T. 730+08.6
P.T. 725+23.8
Const. Field Approach
F. Sicotte
J. Quintal
Const. Approach to con lane
Const. Drive to House
Const. Drive
Remove 2 Trees Item 109
Remove, Item 10
Remove, Item 109
Const. Drive to field
Old Water Trough Foundation
Proposed relocation of Drive to field to be taken care of by Property Owner. O.K.
Sta. 735+45 Lt. - 4'x2' Plank Box Structure for proposed drive to be taken care of by the property owner.
Sta. 736+25 Rt. - 5'x5'x5' I.D. RC Box - 42' long @ 8'-0" Lt. (See Sheets SC 2-4 & SCW 4-5)
Const. inlet ditch
Const. Drive to field
Sta. 736+55 Rt. - 16 CMP @ 48'-55' Rt. 18" CGMPAC - 79 Ft. Long (See Sheet 5-28)
Sta. 723+34 Rt. Const. Approach with Double Lock Coil or Ref. Tar Item 29
Shed
Barn
Silo
Walk
Pl. 728+370
728+36.9
Pl. 732+02.1
Pl. 2000 ft. Line
Town Road to Montgomery
Bypass Tar Item 10
Remove Item 101
Remove 2 Trees Item 109
Remove, Item 10
Remove, Item 109
Remove, Item 109
Remove 6 Trees Item 109
Remove, Item 109
Remove, Item 109
Remove,