PARCEL	INSTRUMENT	DATE	GRANTOR	GRANTEE	RECORDED WESTFIELD BOOK	PAGE	DATE	REMARKS
B, C	W.D.O.E.	12-11-40	MARCEL & JOSEPH LAPLUME	ST. OF VT.	16	6301	12-27-40	
A	W.D.O.E.	6-27-41	" " "	ST. OF VT.	14	519	7-4-41	CULV. 846+60

F.A. ROAD DIST. NO.	STATE	FEDERAL AID PROJECT NO.	SHEET NO.	TOTAL SHEETS
5	VT.	79 E(1) 1941	15	102

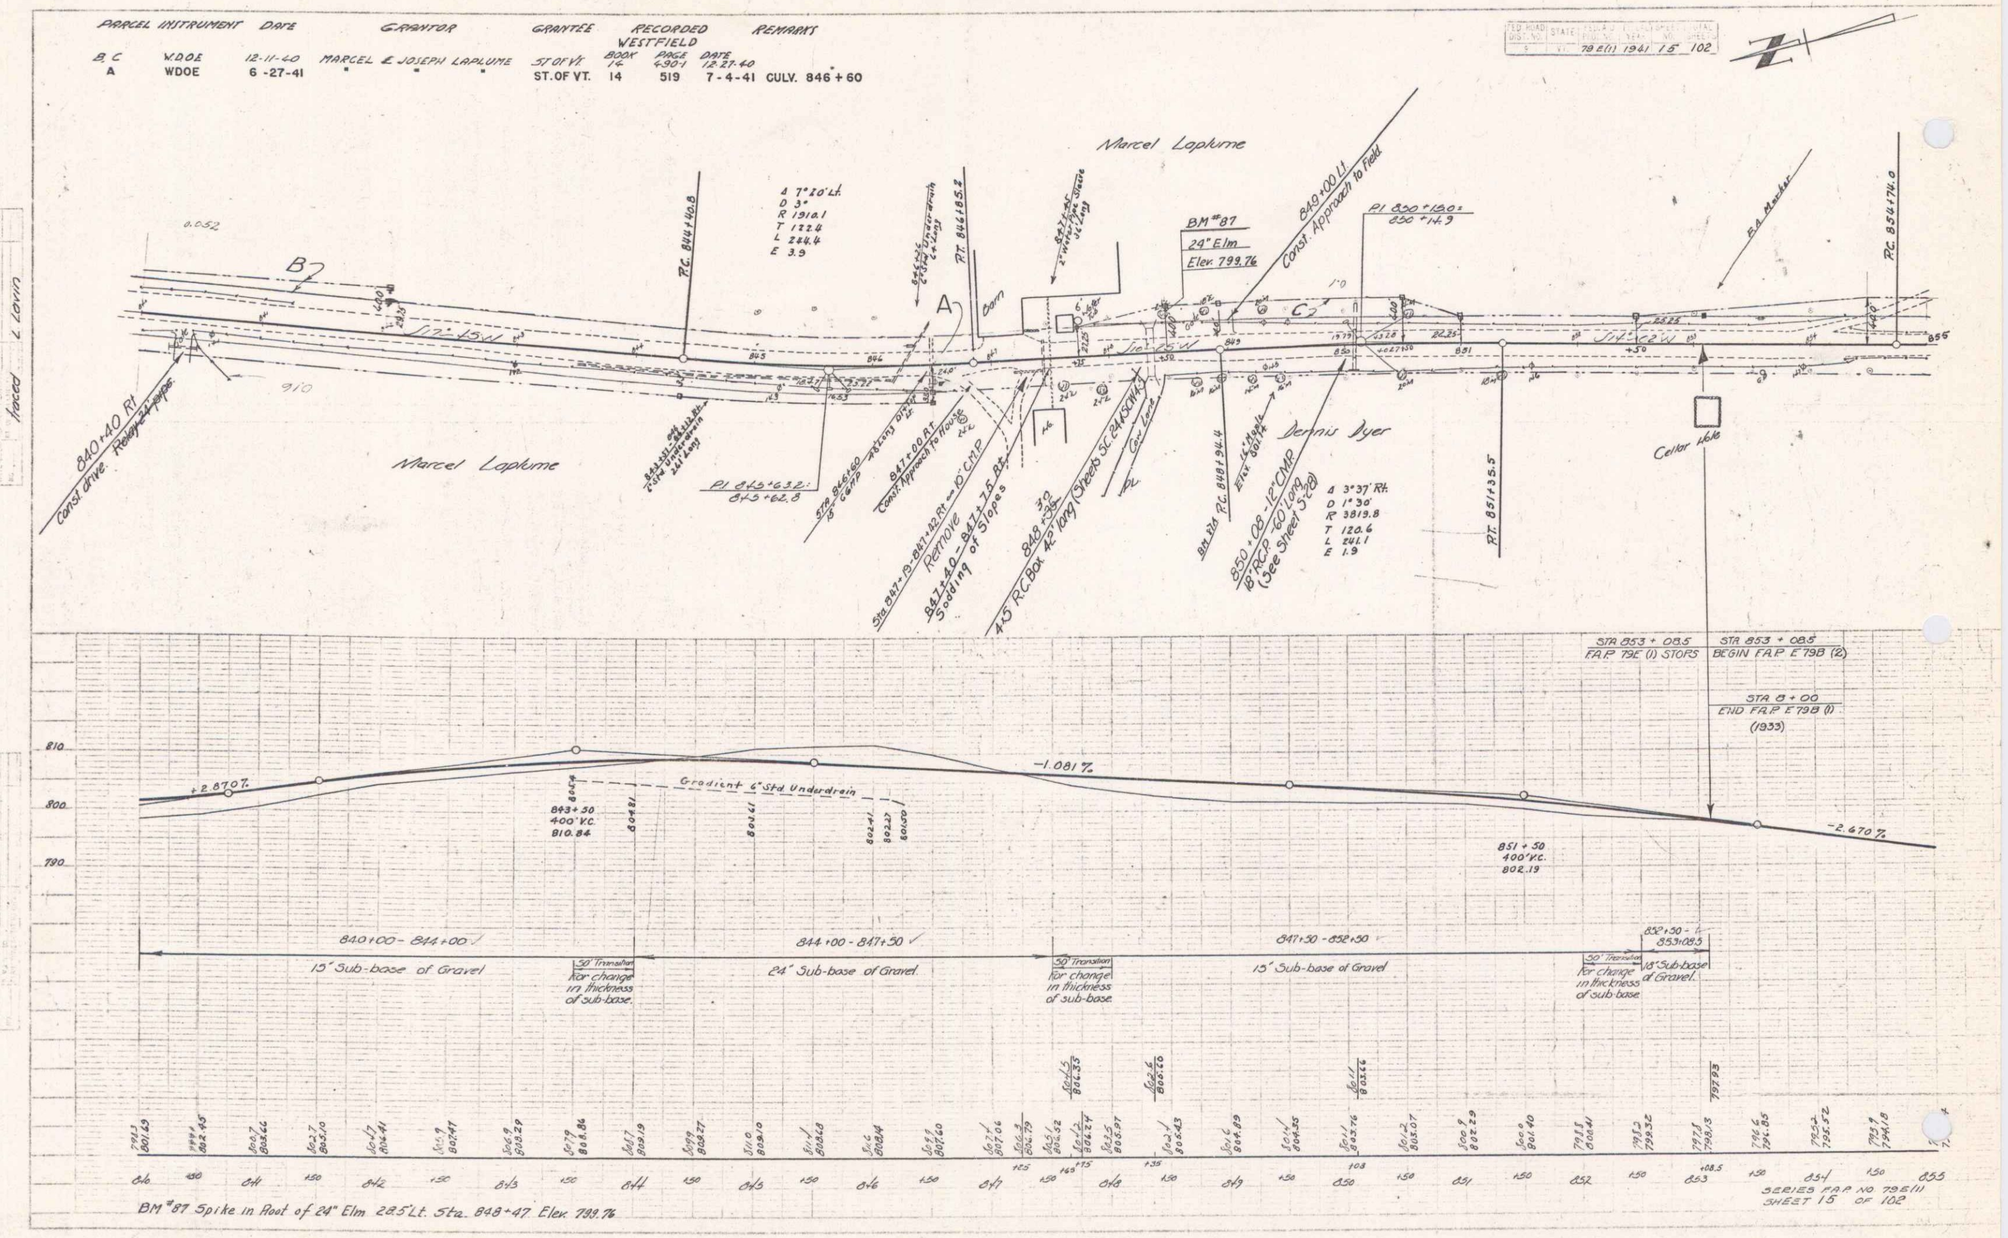

12