FED. ROAD DIST. NO.	STATE	FED. AID PROJECT NO.	SHEET NO.	TOTAL SHEETS
	VT.	79E(1) 1941	22	102

PARCEL	INSTRUMENT	DATE	GRANTOR	GRANTEE	RECORDED LOWELL BOOK	PAGE	DATE	REMARKS
G	W.D.O.E	12-5-40	P.B. & MILDRED STEPHENSON	ST OF VT.	20	320-1	12-28-40	1 CULV.
A	W.D.O.E	7-21-41	" " POPE	ST OF VT	20	345	7-28-41	

STA 933+00 - 940+00
Sod to be removed, and spread on cut slopes in this same area. To be paid for as common excavation from 10-11

Rev Curve
Δ 15°20' Lt
D 2°
R 2864.9
T 385.6
L 166.7
E 25.8

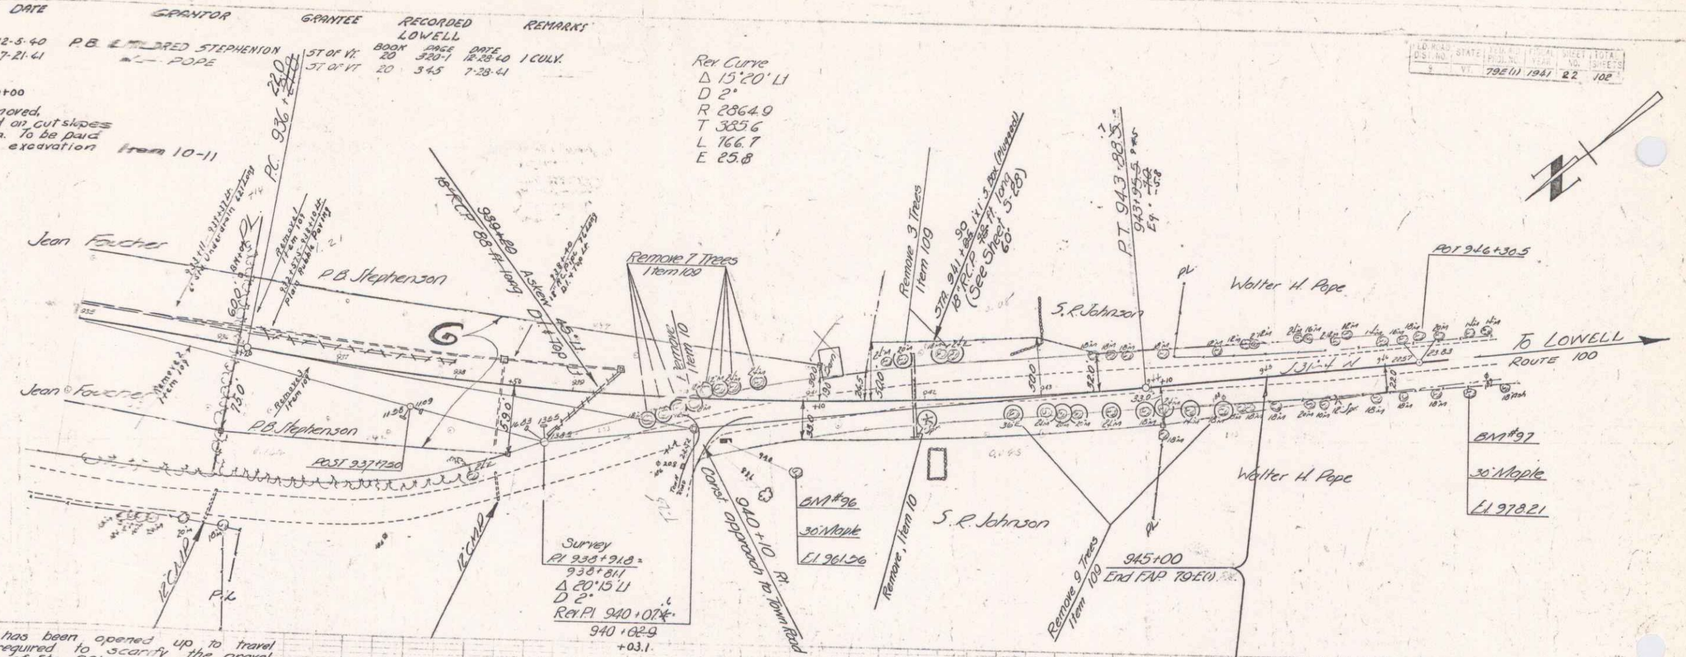

After the new location has been opened up to travel the contractor will be required to scarify the gravel on the old road right of Sta 931+00 ± to Sta 939+00 ± and place 4" of top soil or approved borrow over the scarified area, the scarifying to be paid for as an extra work item and the top soil or approved borrow to be paid for under the item of "Common Excavation including Borrow."

BM #96 Spike in Root of 30" Maple 58' Rt. Sta 941+00 Elev. 961.56
B.M. #97 Spike in Root of 30" Maple 27' Rt. Sta. 946+70 Elev. 978.21

SERIES FAP NO 79E(1)
SHEET 22 OF 102

19