WPH
79 D 1936 5 23

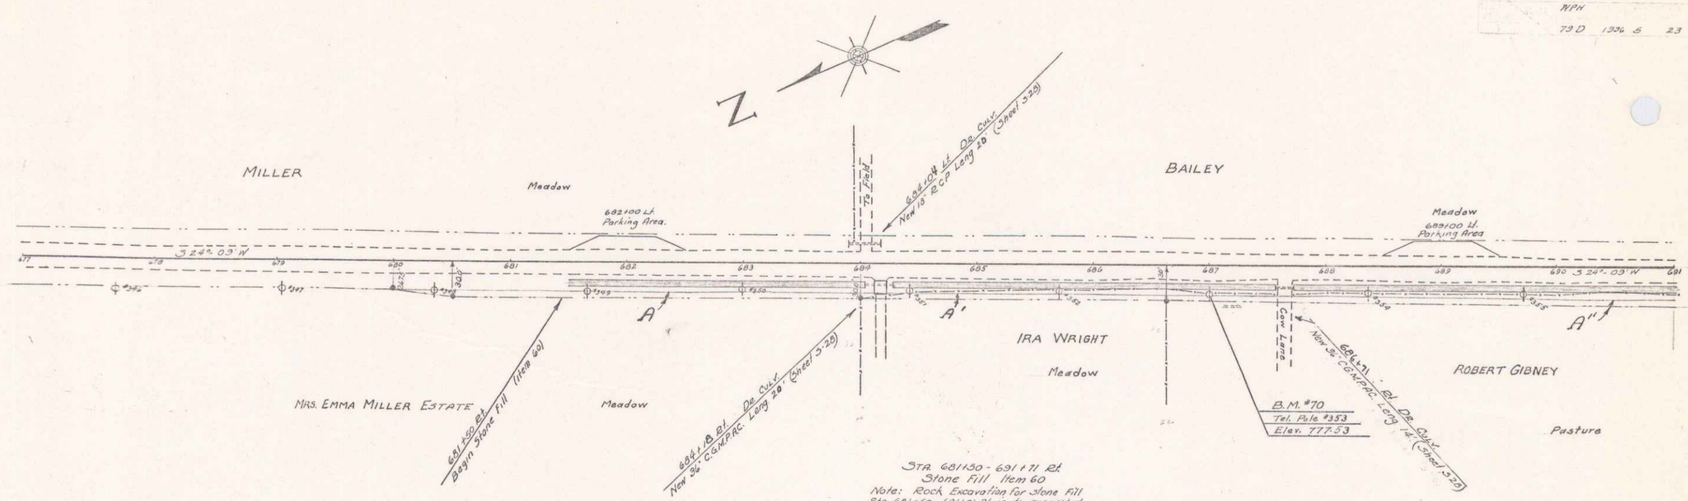

STA. 681+50 - 691+71 Rt.
Stone Fill Item 60
Note: Rock Excavation for Stone Fill Sta. 681+50 - 691+71 Rt. is to be excavated on the Rt. of Sta. 726+50 - 727+50 ± within the lines for future improvement.

Parcel	Kind of Instrument	Date of Instrument	Grantor	Grantee	Recorded Modified Book	Page	Date	Remarks
A	Q.C.D.	6-25-36	Emma Miller Est	State of Vt.	14	212	6-29-36	
A'	Q.C.D.	6-25-36	Ira Wright	"	14	214	6-29-36	
A''	Q.C.D.	6-25-36	R.E. Gibney	"	14	210	6-29-36	
						211		

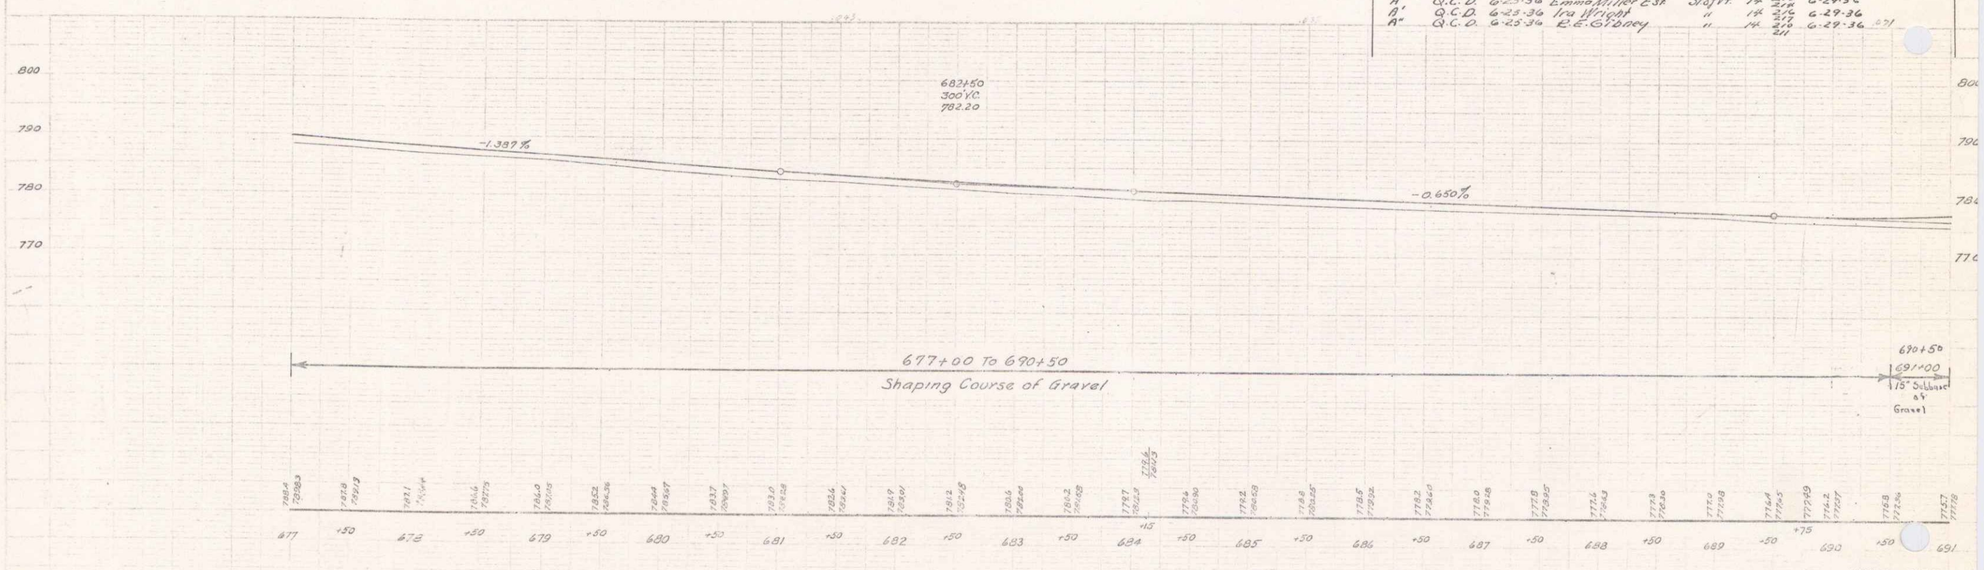

B.M. #70 Spike in Telephone Pole 23' Rt. of Sta. 687+00 Elevation 777.53

SERIES WPH No. 79-D
SHEET 5 OF 23

3