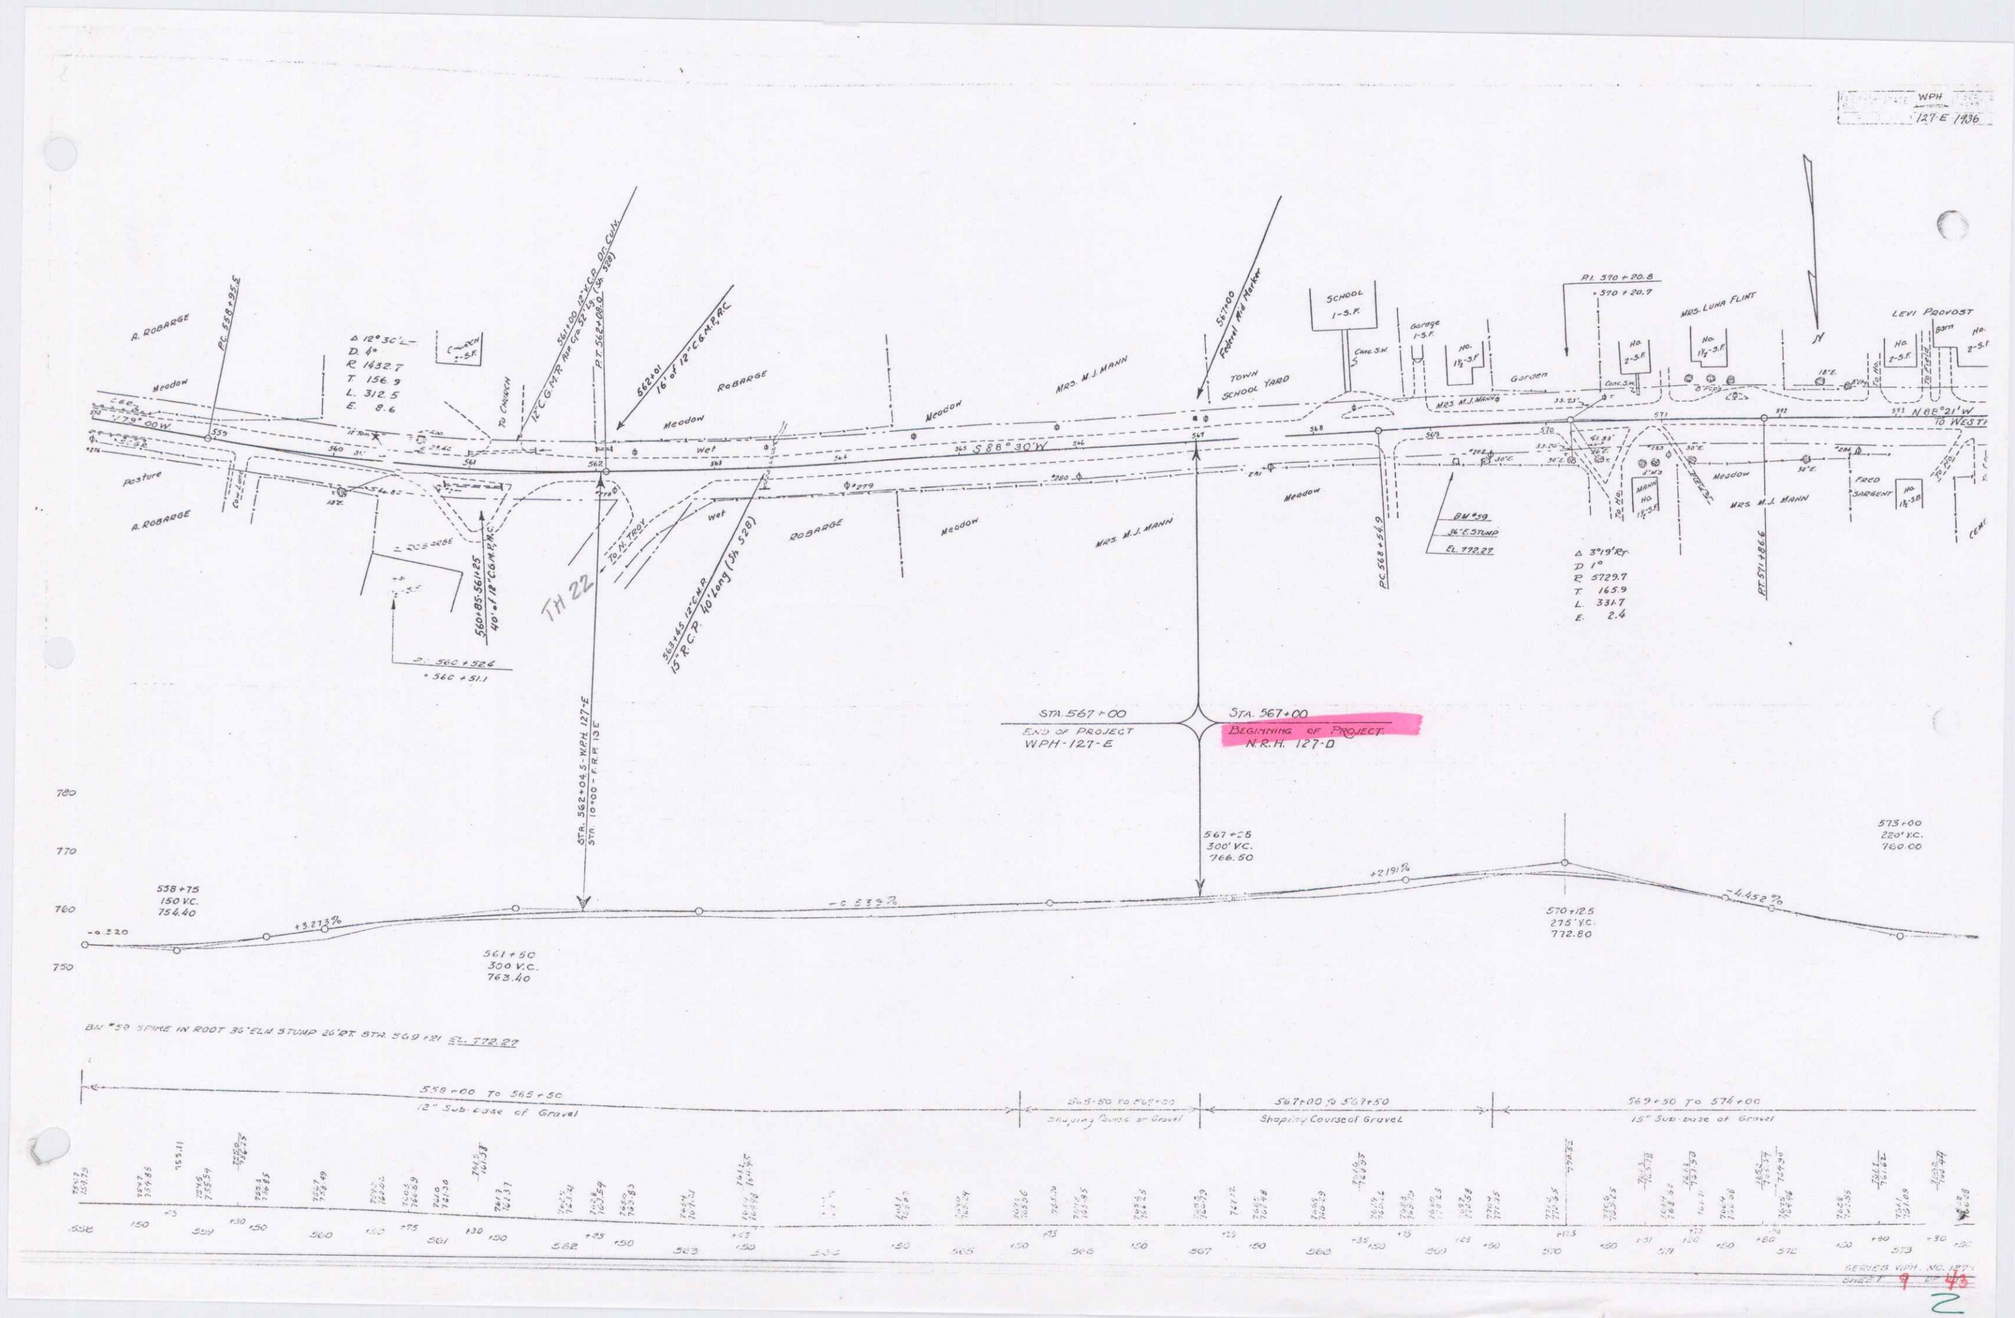
WPH
127-E 1936
R. ROBARGE
Meadow
Pasture
Wet
Robarge
Mrs. M.J. Mann
Town School Yard
School 1-S.F.
Garage 1-S.F.
Garden
Mrs. Luna Flint
Levi Provost
Fred Sargent
Church
To Church
To N.H. 102
TH 22
Federal Aid Marker
Sta. 562+04.5 - WPH 127-E
Sta. 10+00 - F.R.H. 13E
Sta. 567+00
End of Project
WPH-127-E
Sta. 567+00
Beginning of Project
N.R.H. 127-D
BM #59
36" E. Stump
El. 772.27
BM #59 Spike in root 35" Elm Stump 26' Rt. Sta. 569+31 El. 772.27
558+00 to 565+50
12" Sub-base of Gravel
565+50 to 567+00
Shaping Course of Gravel
567+00 to 569+50
Shaping Course of Gravel
569+50 to 574+00
15" Sub-base of Gravel
Series WPH No. 127-E
Sheet 9 of 43