PROJ. DIST. NO.	STATE	PROJECT NO.	FISCAL YEAR	SHEET NO.	TOTAL SHEETS
		E127B	1938	12	48

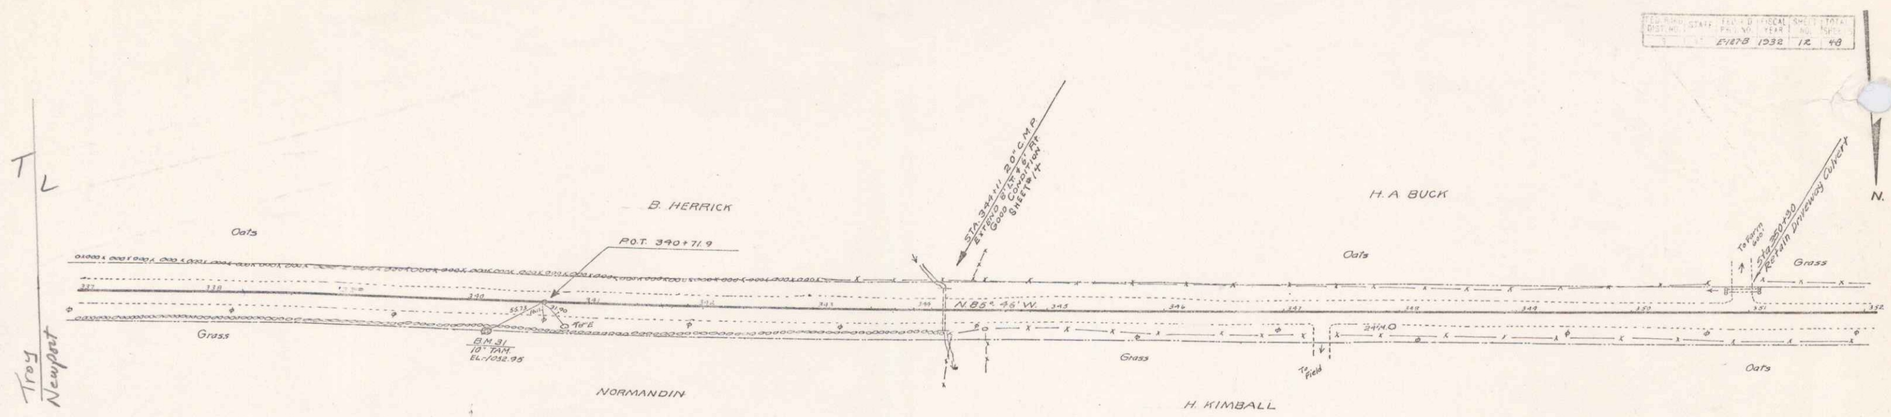

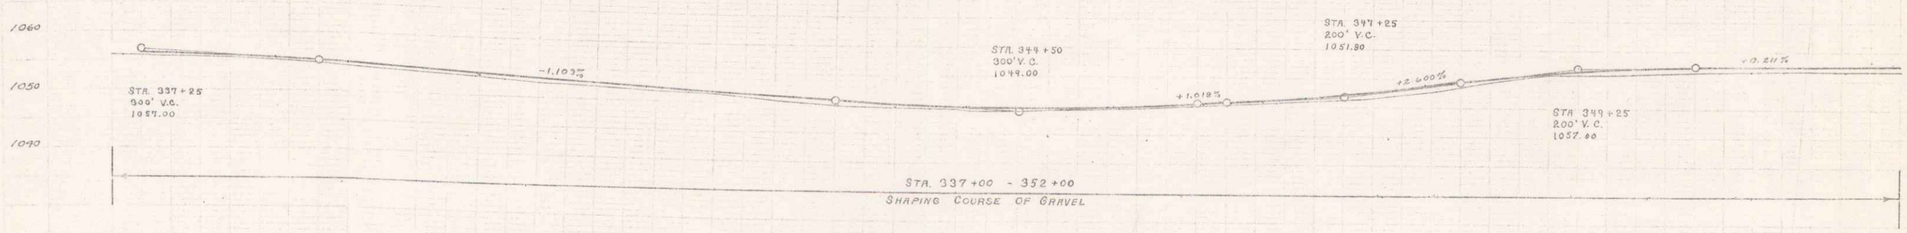

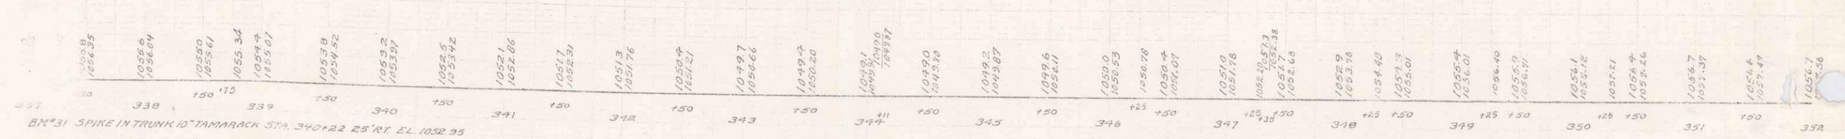

SERIES F NO. E127-B
SHEET 12 OF 48

10