FED. ROAD DIST. NO.	STATE	FED. AID PROJ. NO.	FISCAL YEAR	SHEET NO.	TOTAL SHEETS
9	VT.	101-J	1937	12	48

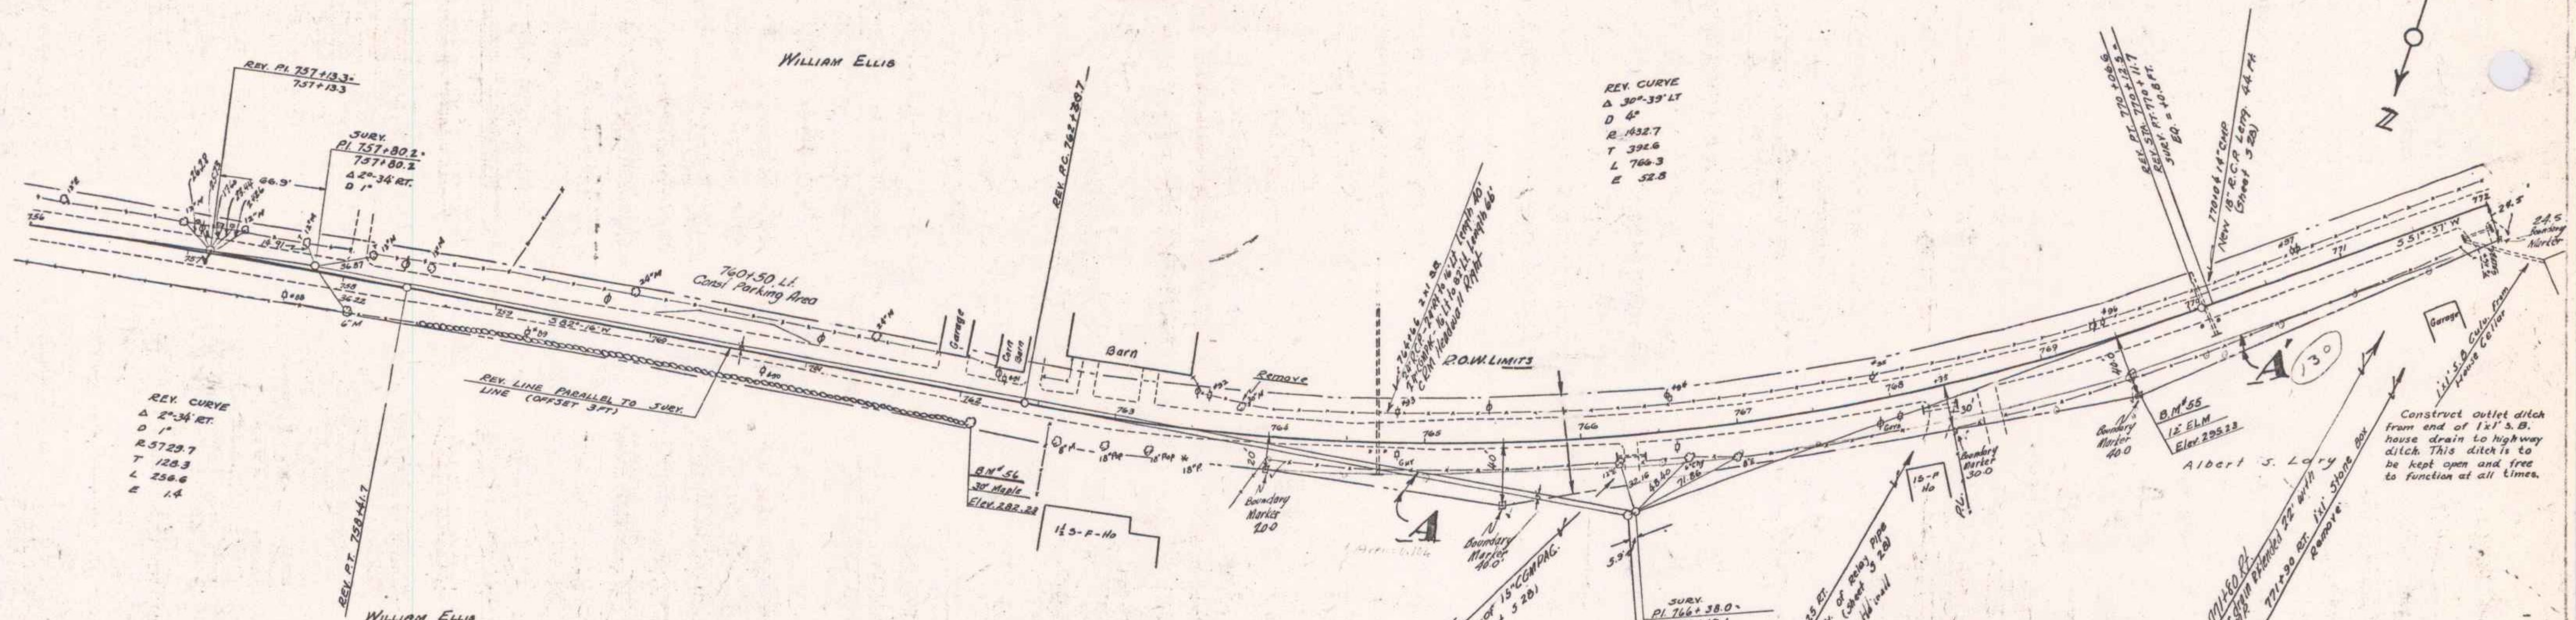

PARCEL	KIND OF INSTRUMENT	DATE OF INSTRUMENT	GRANTOR	GRANTEE	RECORDED PITTSFIELD BOOK	PAGE	DATE	REMARKS
A	Q.C.D.	11-5-36	WILLIAM ELLIS	ST. of VT	16	542	11-20-36	
A'	Q.C.D.	11-5-36	ALBERT LARY	"	16	538	11-20-36	

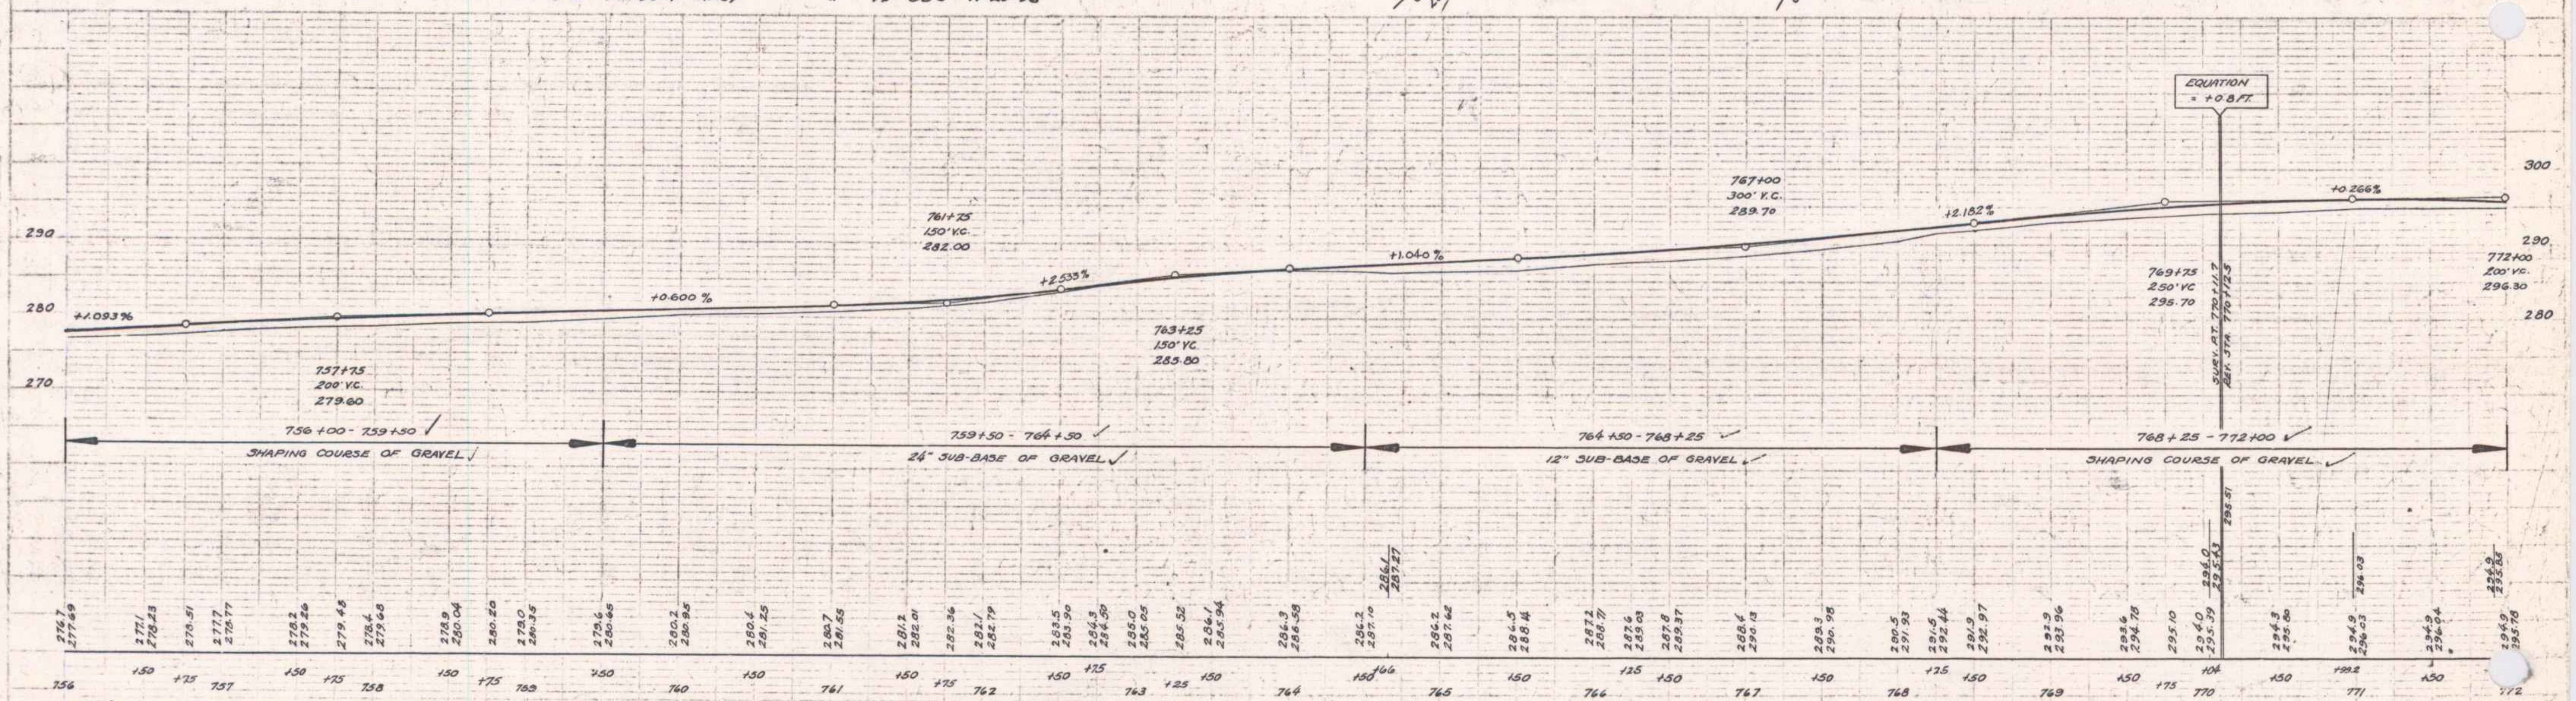

B.M. #56 S.I.R. 30" MAPLE 16' RT. STA. 762+08 ELEV. 282.23
B.M. #55 S.I.R. 12" ELM 26' RT. STA. 763+46 ELEV. 295.23

SERIES F.A.P. NO. 101-J
SHEET 12 OF 48

9