PARCEL	INSTRUMENT	DATE	GRANTOR	GRANTEE	RECORDED ROCHESTER BOOK	PAGE	DATE	REMARKS
B.C	W.D.O.E	6-3-62	LORENZO & DOROTHY BROWN	ST OF VT.	29	264	6-6-62	CULV. W. H2
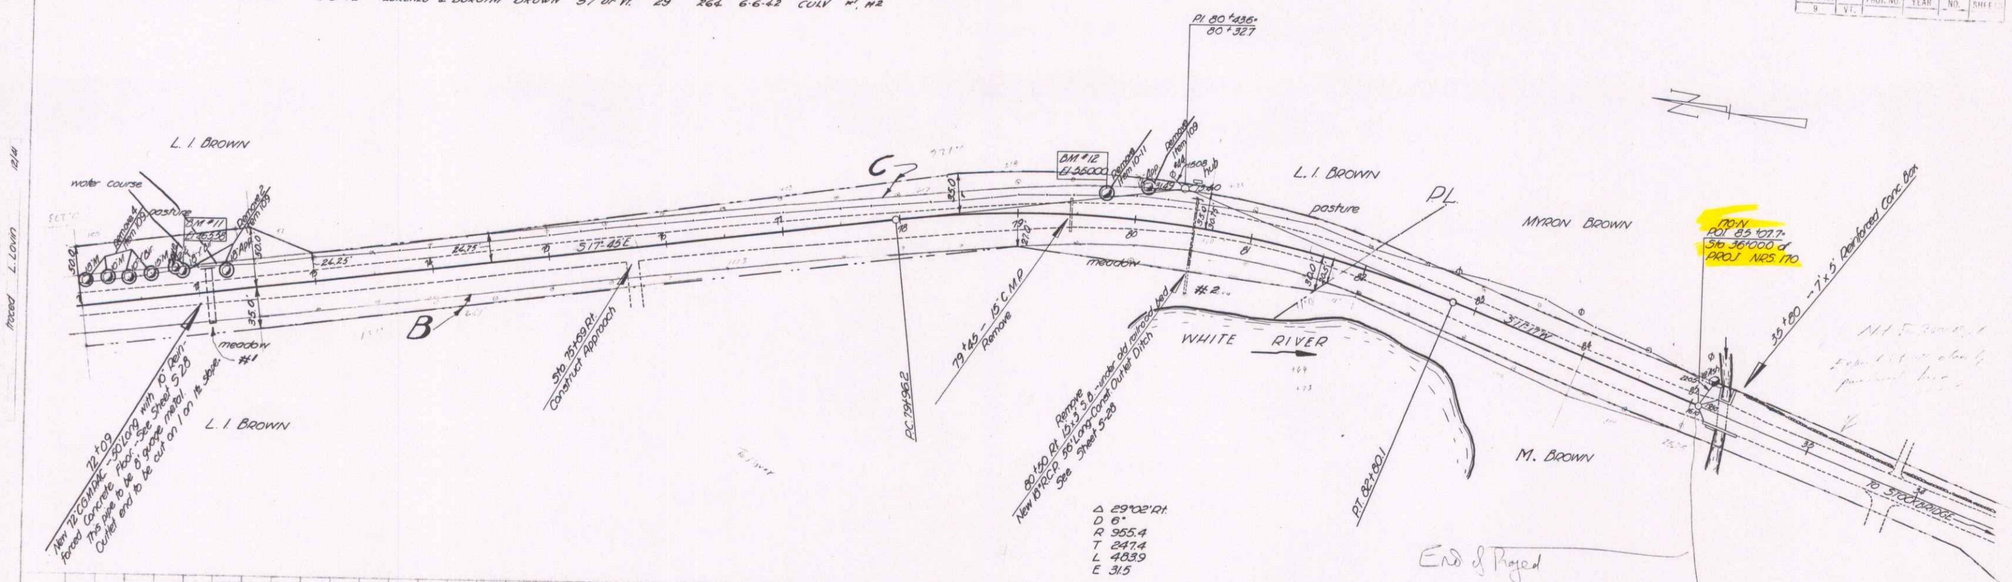
FED. ROAD DIST. NO.	STATE	FED. AID PROJ. NO.	FISCAL YEAR	SHEET NO.	TOTAL SHEETS
9	VT.