FED. AID DIST. NO.	STATE	FED. AID PROJ. NO.	FISCAL YEAR	SHEET NO.	TOTAL SHEETS
		NRM 116-E	1933	7	83
FED. AID DIST. NO.	STATE	FED. AID PROJ. NO.	FISCAL YEAR	SHEET NO.	TOTAL SHEETS
	VT.	NRM 116-D	1933	4	50

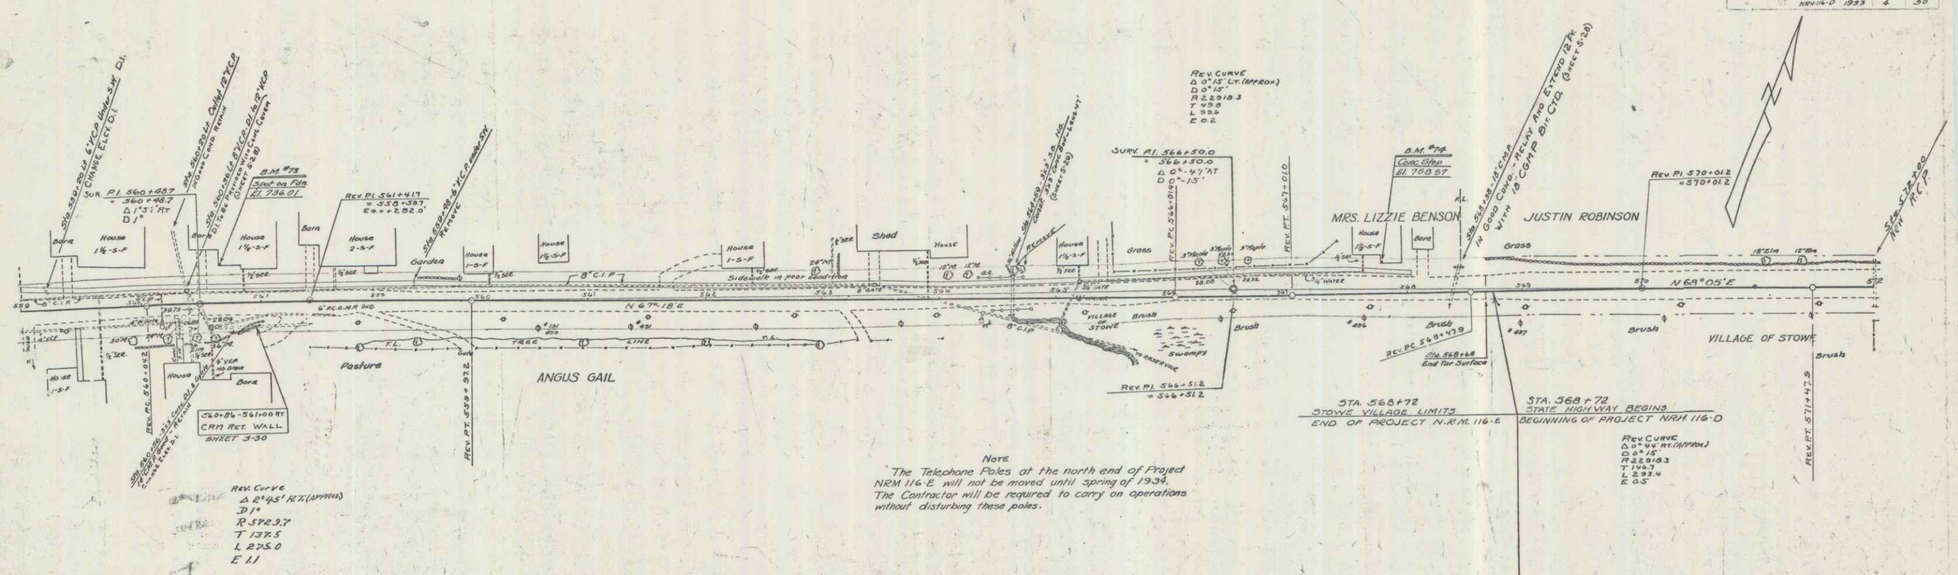

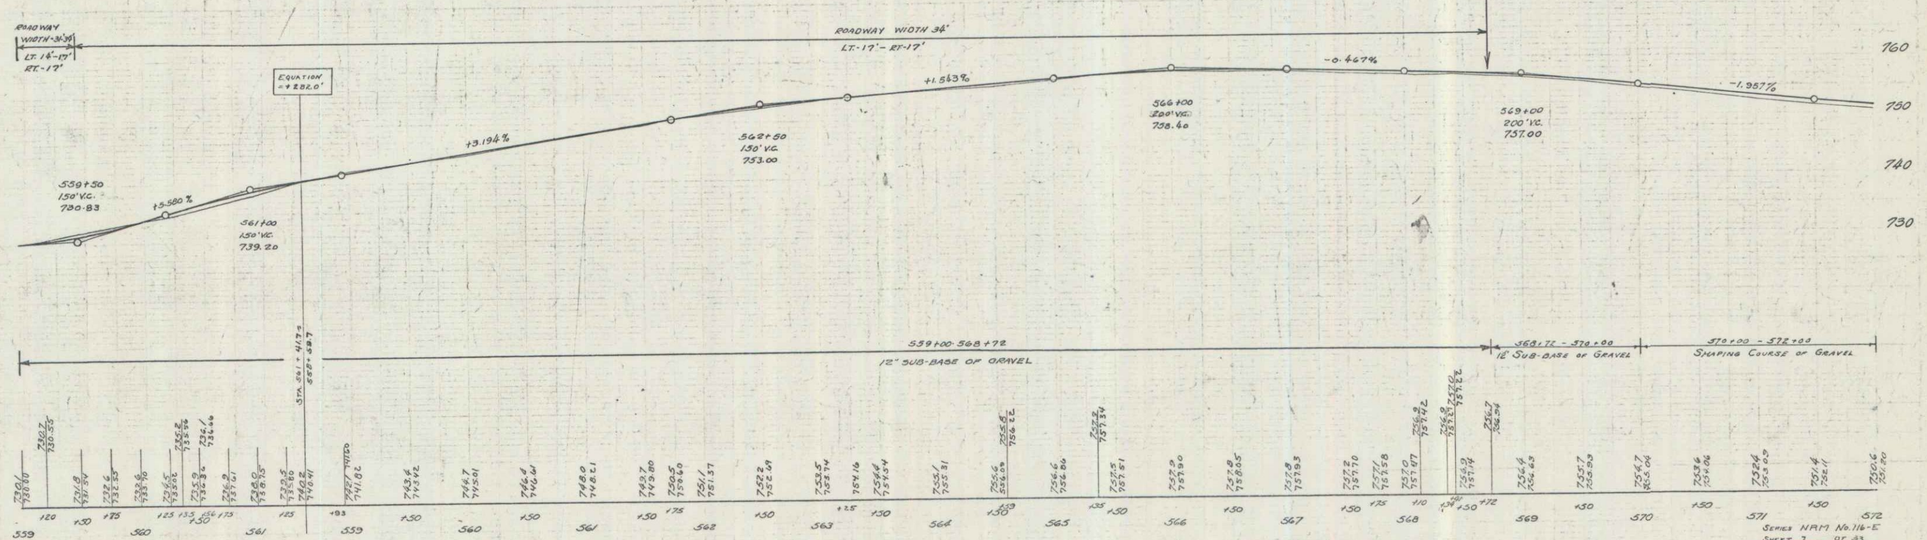

B.M. #73 SPOT ON CONC. WALL S.E. COR. HOUSE 31 FT. LT. STA. 560+62 EL. 736.01
B.M. #74 " " " STEP 23 " " " 567+76 EL. 758.87

SERIES NRM No. 116-E
SHEET 7 OF 83

SERIES NRM No. 116-D
SHEET 4 OF 50