FED ROAD DIST. NO.	STATE	FED. AID PROJ. NO.	F. SCAL. YEAR	SHEET NO.	TOTAL SHEETS
5	VT.	WRH 116 D	1933	8	50

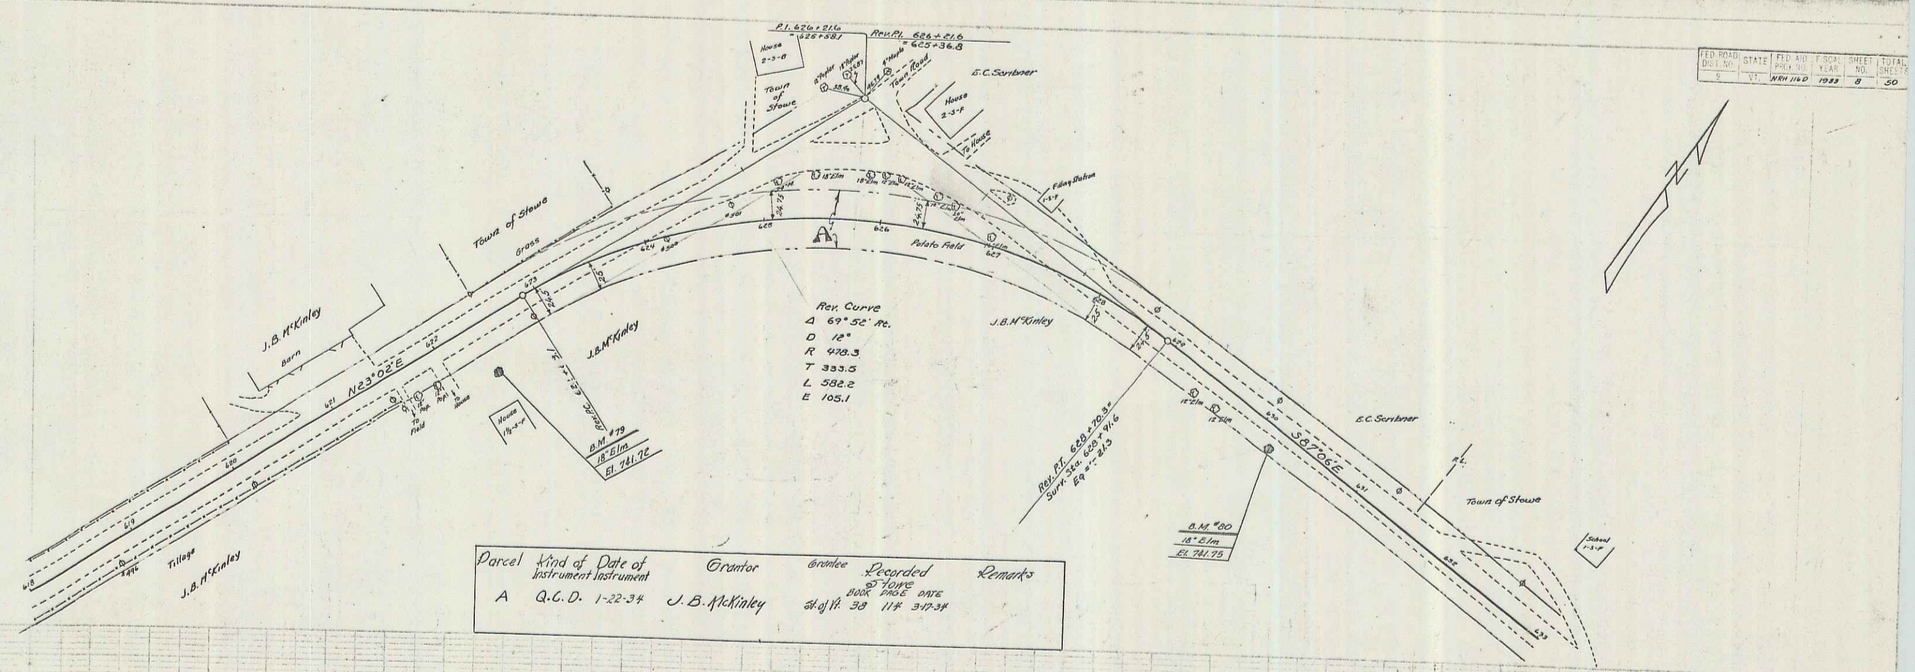

6