1939 1 7
PWA DOC. NO. VT. 1092-F-5-Br#24

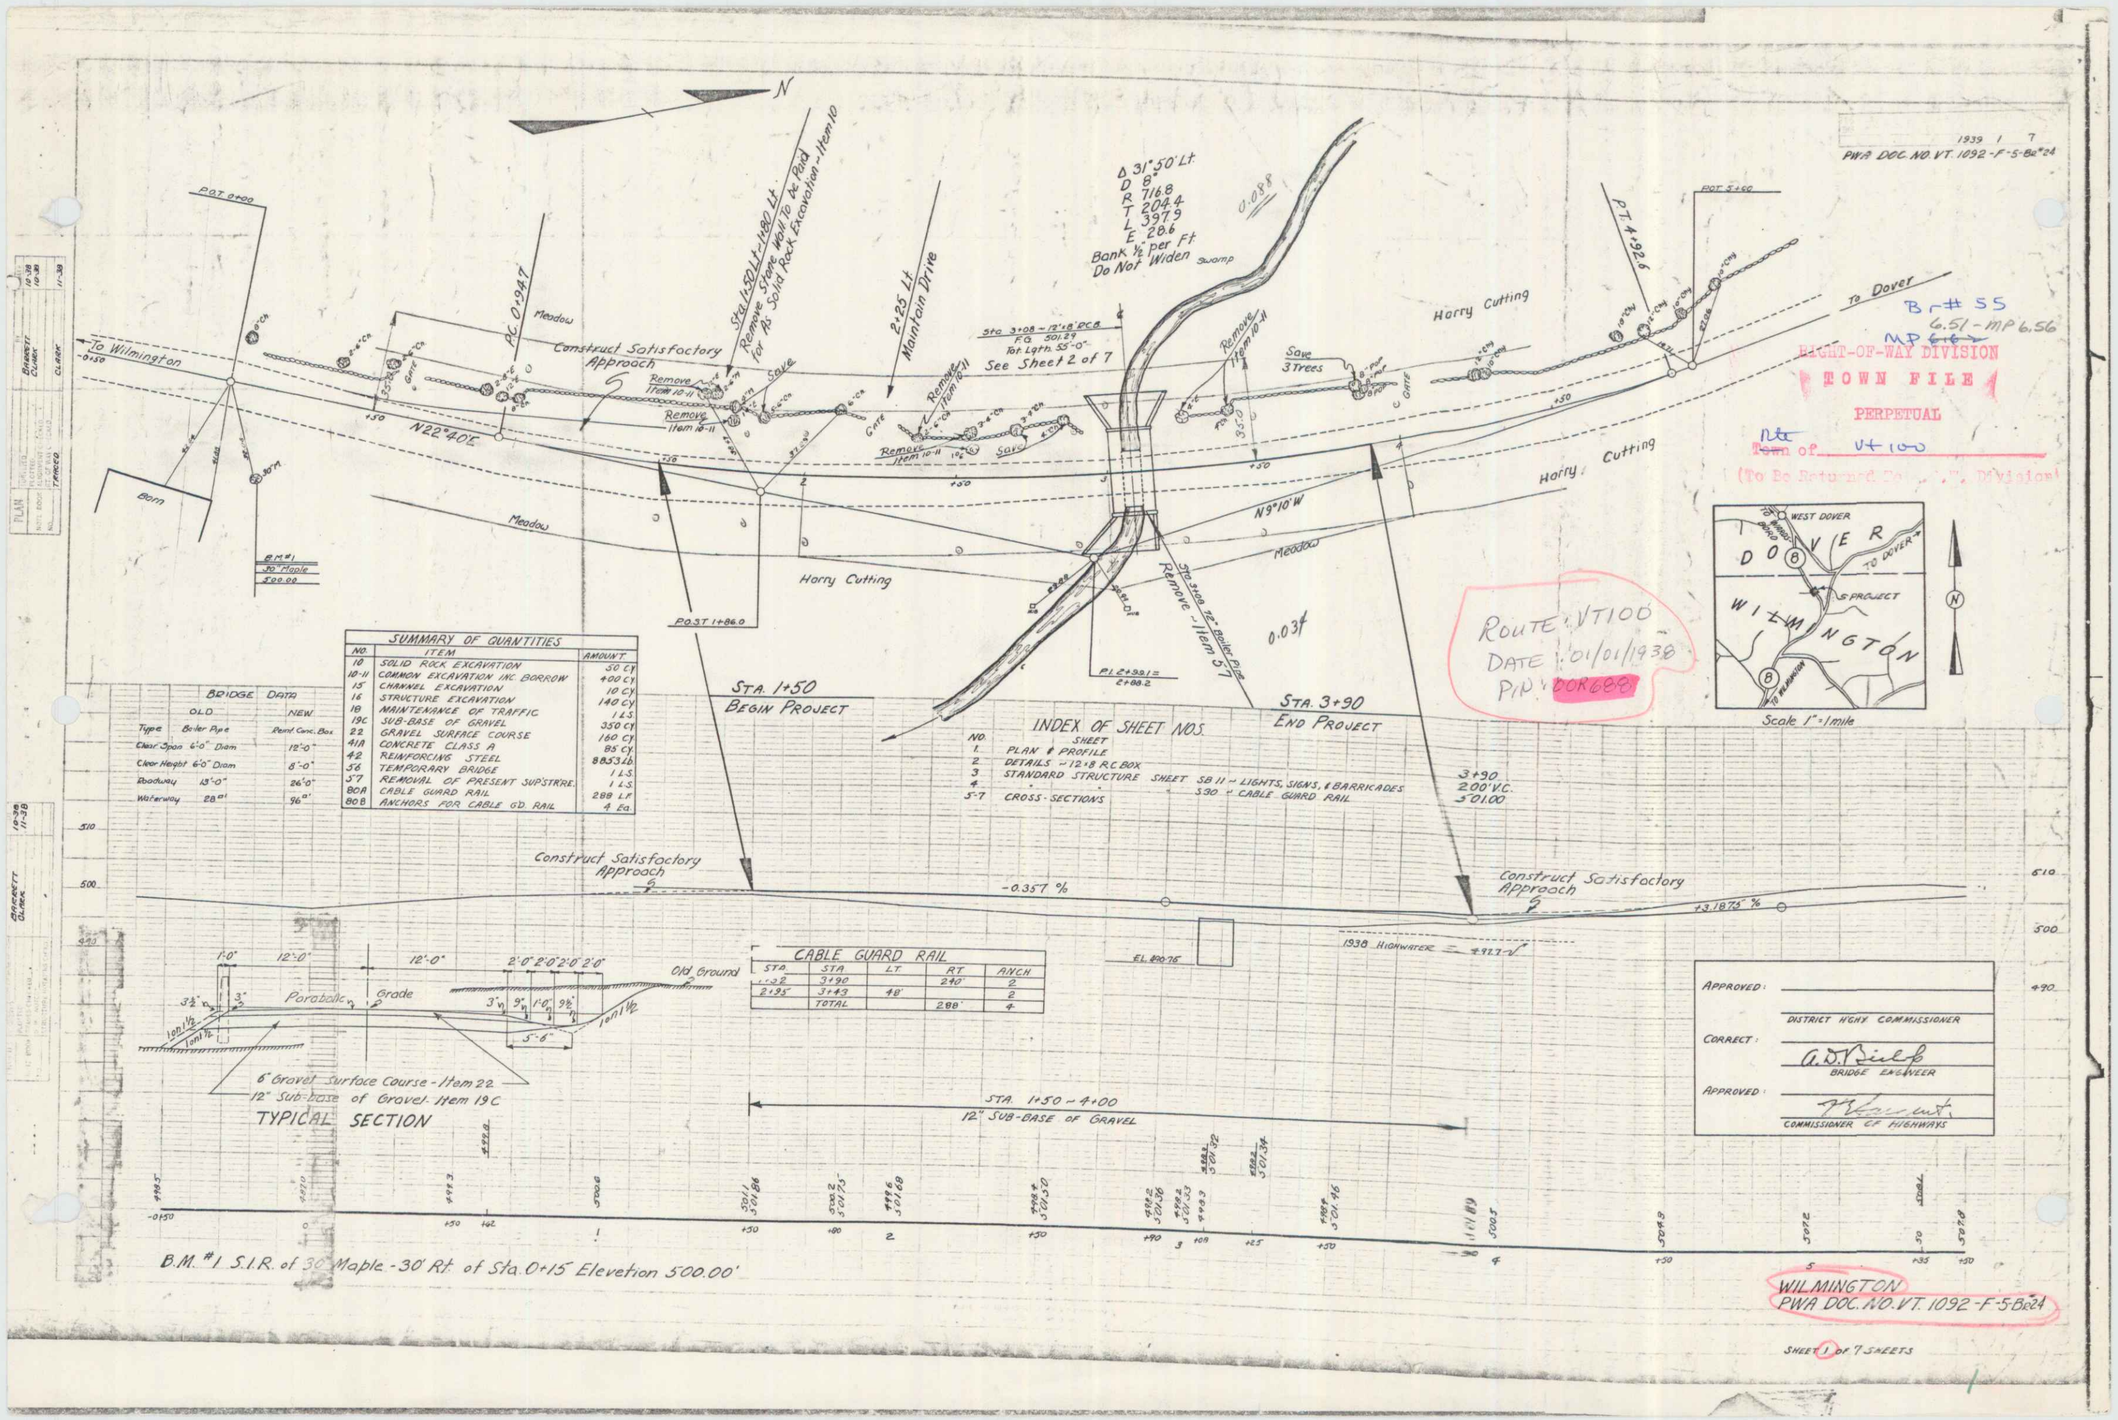


| SUMMARY OF QUANTITIES | | |
|---|---|---|
| NO. | ITEM | AMOUNT |
| 10 | SOLID ROCK EXCAVATION | 50 CY |
| 10-11 | COMMON EXCAVATION INC BORROW | 400 CY |
| 15 | CHANNEL EXCAVATION | 10 CY |
| 16 | STRUCTURE EXCAVATION | 140 CY |
| 18 | MAINTENANCE OF TRAFFIC | 1 LS |
| 19C | SUB-BASE OF GRAVEL | 350 CY |
| 22 | GRAVEL SURFACE COURSE | 160 CY |
| 41A | CONCRETE CLASS A | 85 CY |
| 42 | REINFORCING STEEL | 8853 Lb. |
| 56 | TEMPORARY BRIDGE | 1 LS |
| 5-7 | REMOVAL OF PRESENT SUPSTRRE. | 1 LS |
| 80A | CABLE GUARD RAIL | 288 LF |
| 80B | ANCHORS FOR CABLE GD. RAIL | 4 Ea. |

| BRIDGE DATA | | |
|---|---|---|
| | OLD | NEW |
| Type | Boiler Pipe | Reinf. Conc. Box |
| Clear Span | 6'-0" Diam | 12'-0" |
| Clear Height | 6'-0" Diam | 8'-0" |
| Roadway | 13'-0" | 26'-0" |
| Waterway | 28.0 | 96.0 |

| INDEX OF SHEET NOS. | |
|---|---|
| NO. | SHEET |
| 1 | PLAN & PROFILE |
| 2 | DETAILS - 12'x8' R.C. BOX |
| 3 | STANDARD STRUCTURE SHEET SB 11 - LIGHTS, SIGNS, & BARRICADES |
| 4 | " " 530 " CABLE GUARD RAIL |
| 5-7 | CROSS-SECTIONS |

| CABLE GUARD RAIL | | | | |
|---|---|---|---|---|
| STA. | STA. | LT. | RT. | ANCH. |
| 1+32 | 3+90 | | 240' | 2 |
| 2+35 | 3+43 | 48' | | 2 |
| | TOTAL | | 288' | 4 |

| | |
|---|---|
| APPROVED: | DISTRICT HGHY COMMISSIONER |
| CORRECT: | A. D. Bickle, BRIDGE ENGINEER |
| APPROVED: | COMMISSIONER OF HIGHWAYS |