1939 1 7
PWA DOC. NO. VT. 1092-F-5-Br#24

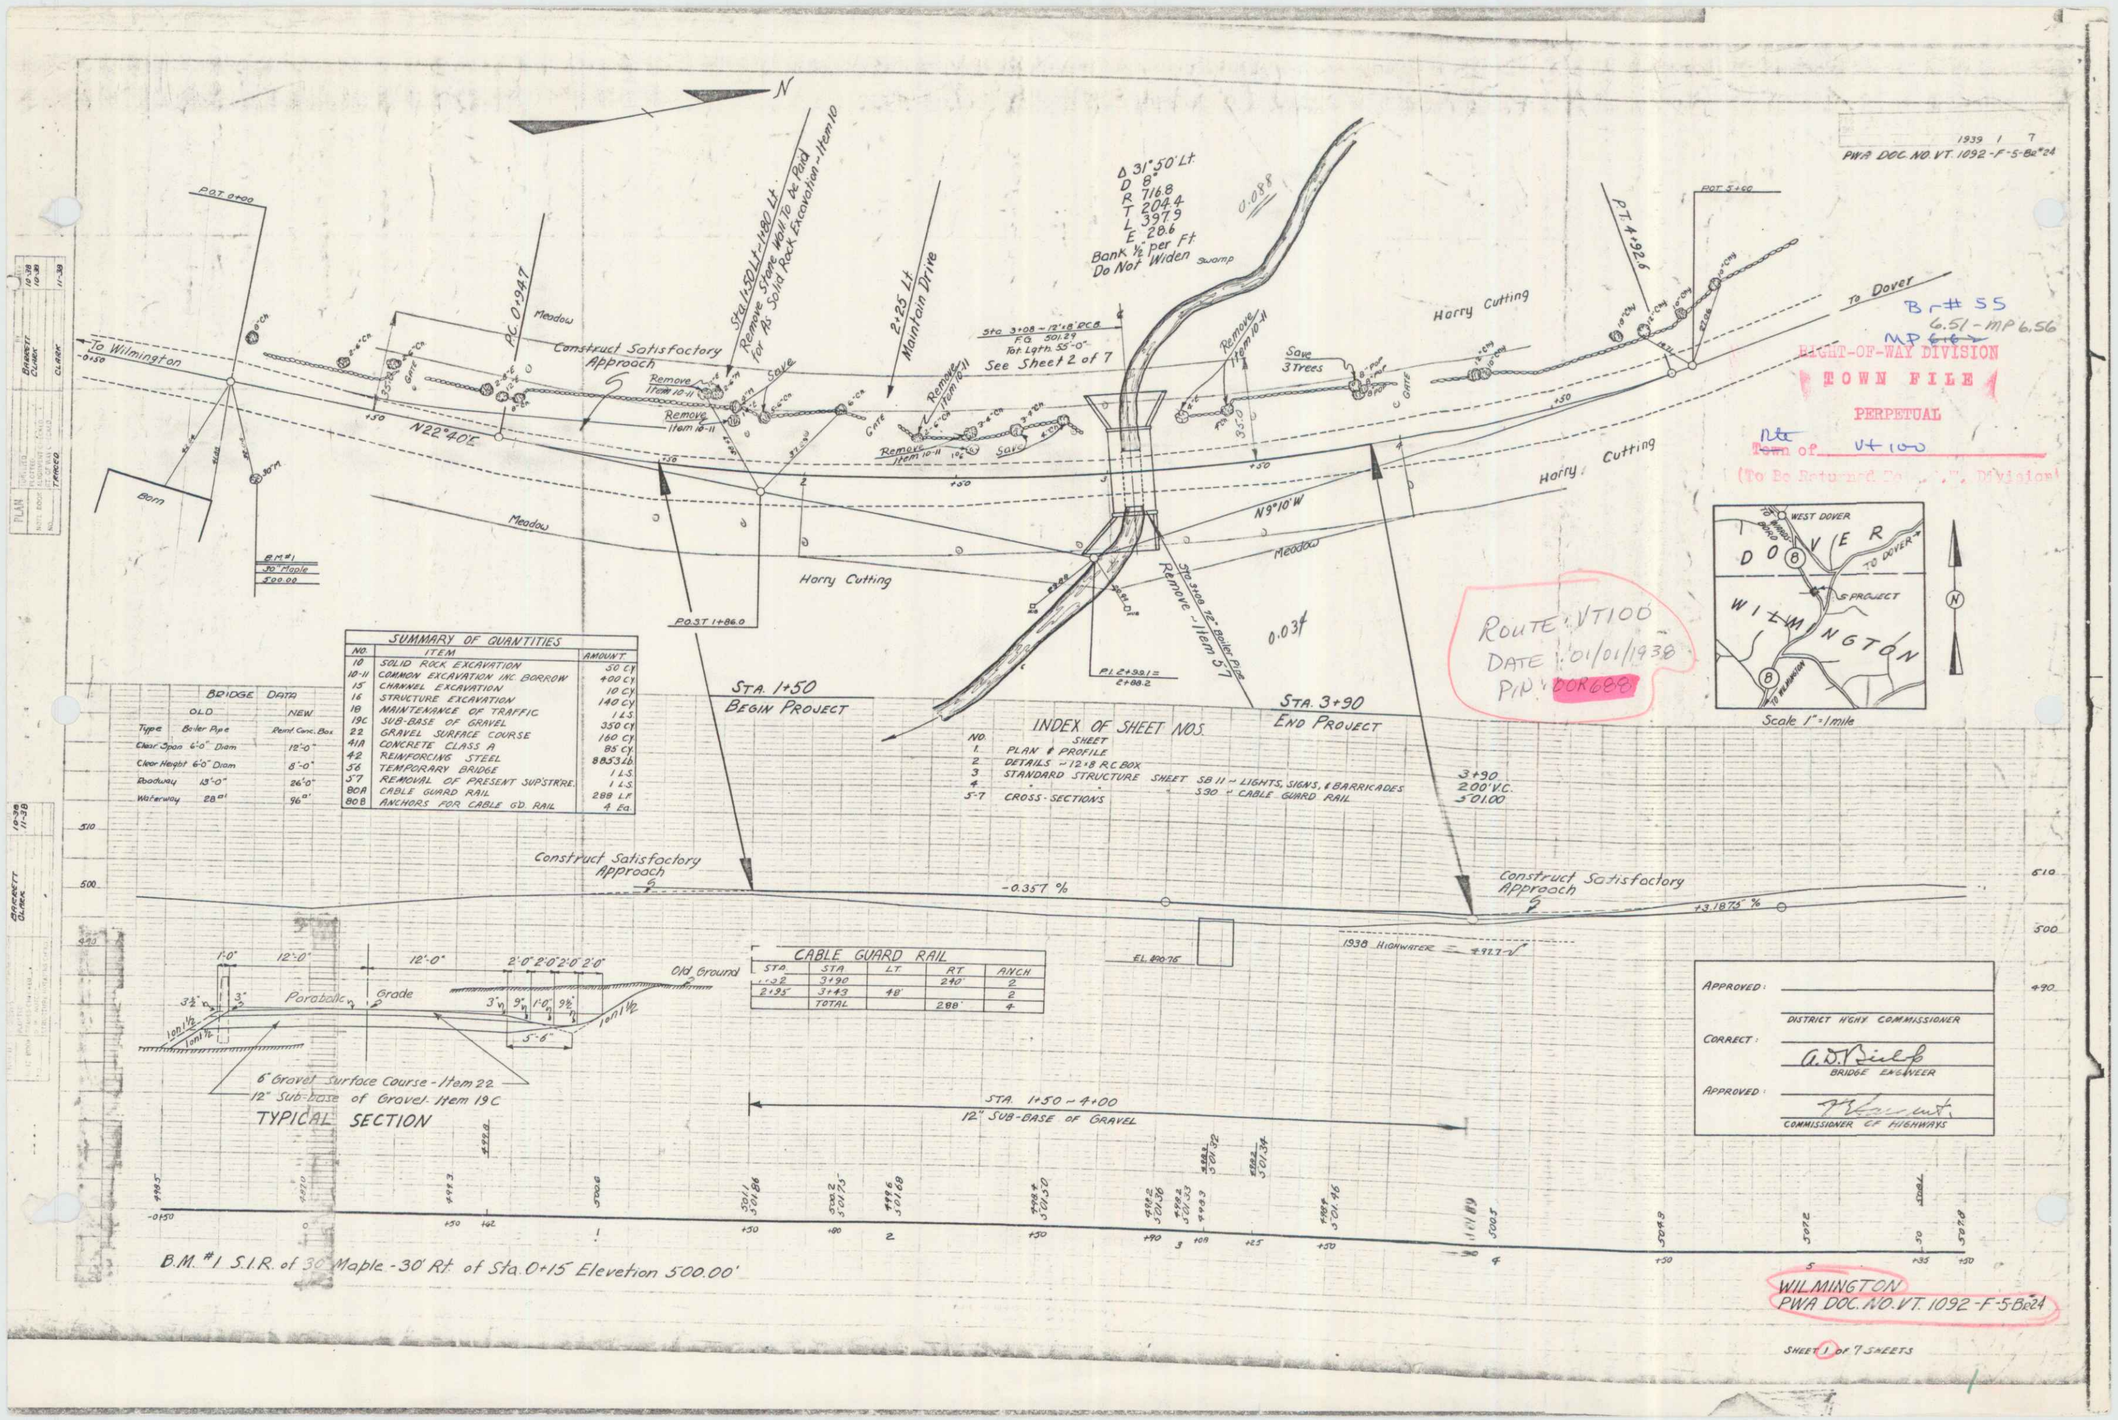

SUMMARY OF QUANTITIES		
NO.	ITEM	AMOUNT
10	SOLID ROCK EXCAVATION	50 CY
10-11	COMMON EXCAVATION INC BORROW	400 CY
15	CHANNEL EXCAVATION	10 CY
16	STRUCTURE EXCAVATION	140 CY
18	MAINTENANCE OF TRAFFIC	1 LS
19C	SUB-BASE OF GRAVEL	350 CY
22	GRAVEL SURFACE COURSE	160 CY
41A	CONCRETE CLASS A	85 CY
42	REINFORCING STEEL	8853 Lb.
56	TEMPORARY BRIDGE	1 LS
5-7	REMOVAL OF PRESENT SUPSTRRE.	1 LS
80A	CABLE GUARD RAIL	288 LF
80B	ANCHORS FOR CABLE GD. RAIL	4 Ea.

BRIDGE DATA		
	OLD	NEW
Type	Boiler Pipe	Reinf. Conc. Box
Clear Span	6'-0" Diam	12'-0"
Clear Height	6'-0" Diam	8'-0"
Roadway	13'-0"	26'-0"
Waterway	28.0	96.0

INDEX OF SHEET NOS.	
NO.	SHEET
1	PLAN & PROFILE
2	DETAILS - 12'x8' R.C. BOX
3	STANDARD STRUCTURE SHEET SB 11 - LIGHTS, SIGNS, & BARRICADES
4	" " 530 " CABLE GUARD RAIL
5-7	CROSS-SECTIONS

CABLE GUARD RAIL				
STA.	STA.	LT.	RT.	ANCH.
1+32	3+90		240'	2
2+35	3+43	48'		2
	TOTAL		288'	4

APPROVED:	DISTRICT HGHY COMMISSIONER
CORRECT:	A. D. Bickle, BRIDGE ENGINEER
APPROVED:	COMMISSIONER OF HIGHWAYS