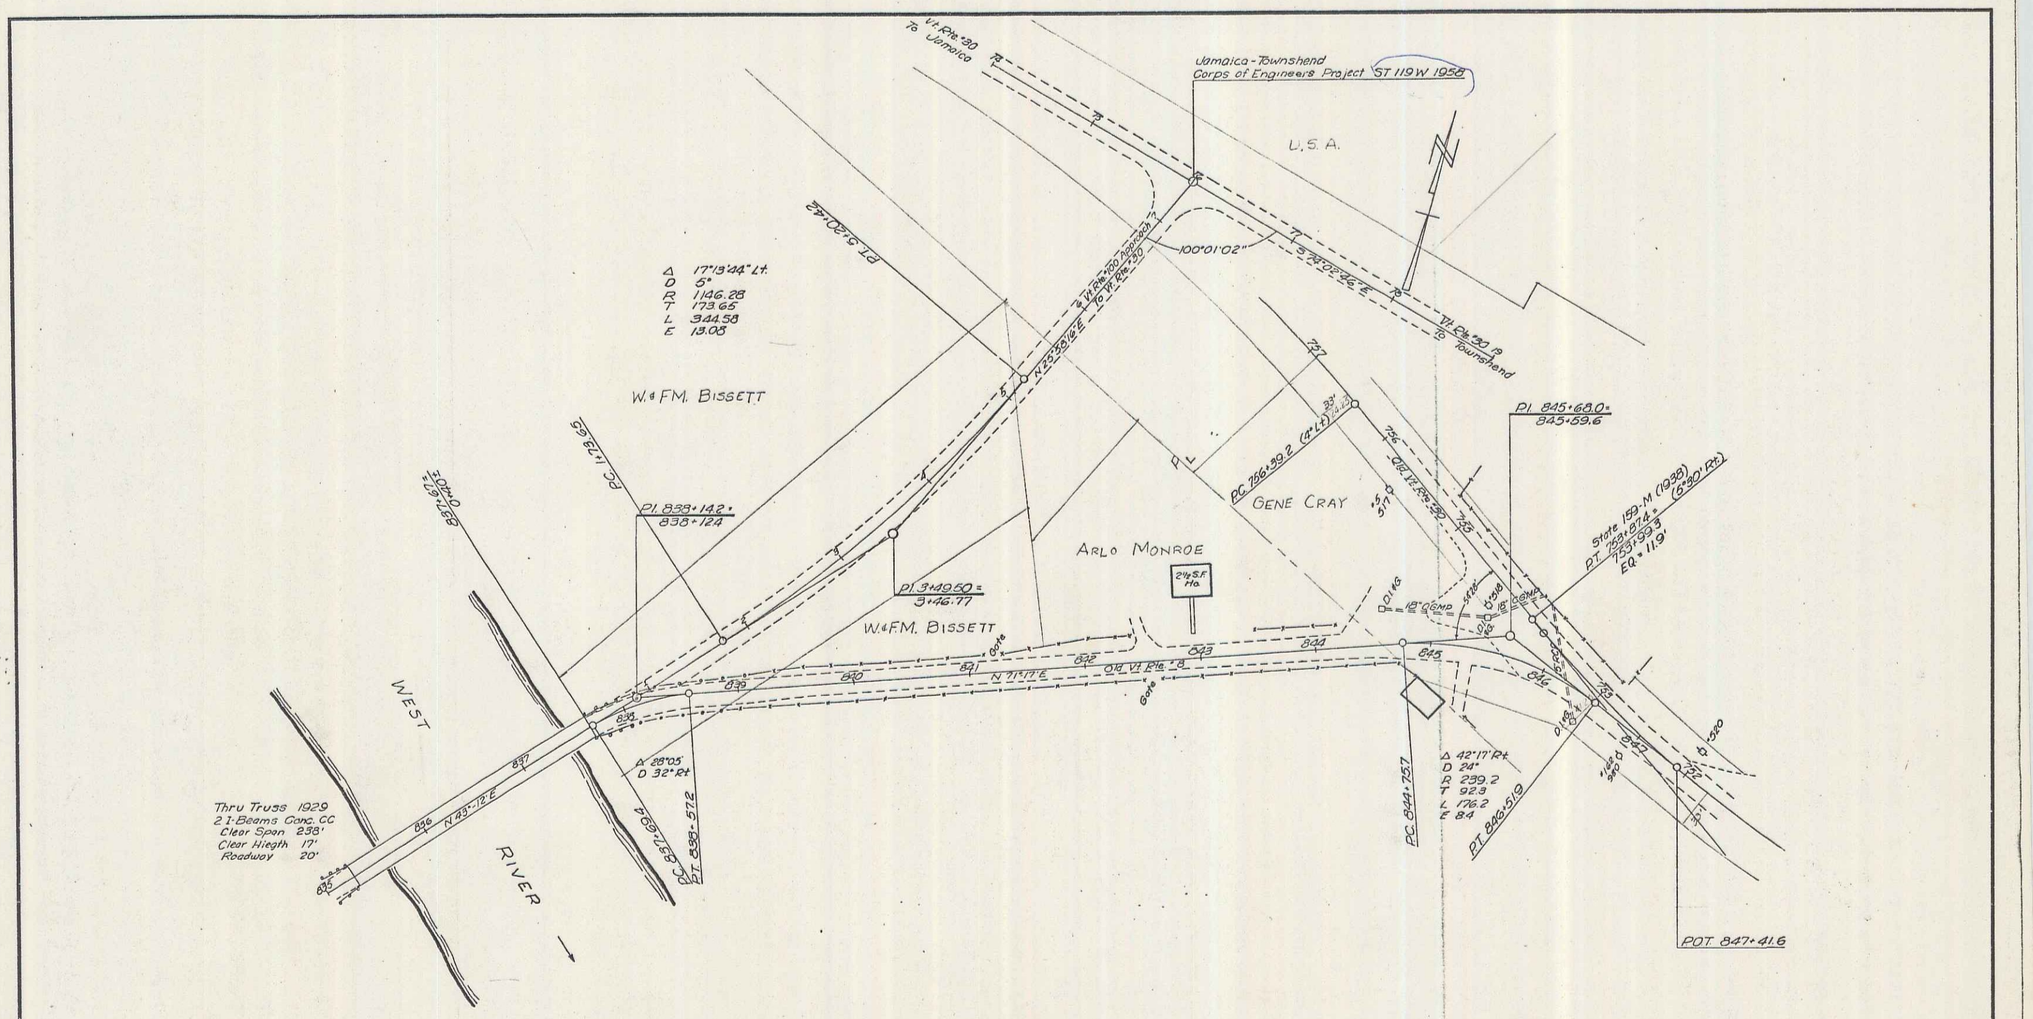

SURVEYED BY POGAR DATE 1946 & 51
DRAWN BY BANKS DATE 7-65
TRACED BY BANKS DATE 7-65
JAMAICA
RTE #100
PROJ. NO.
SHEET 8 OF 8

8