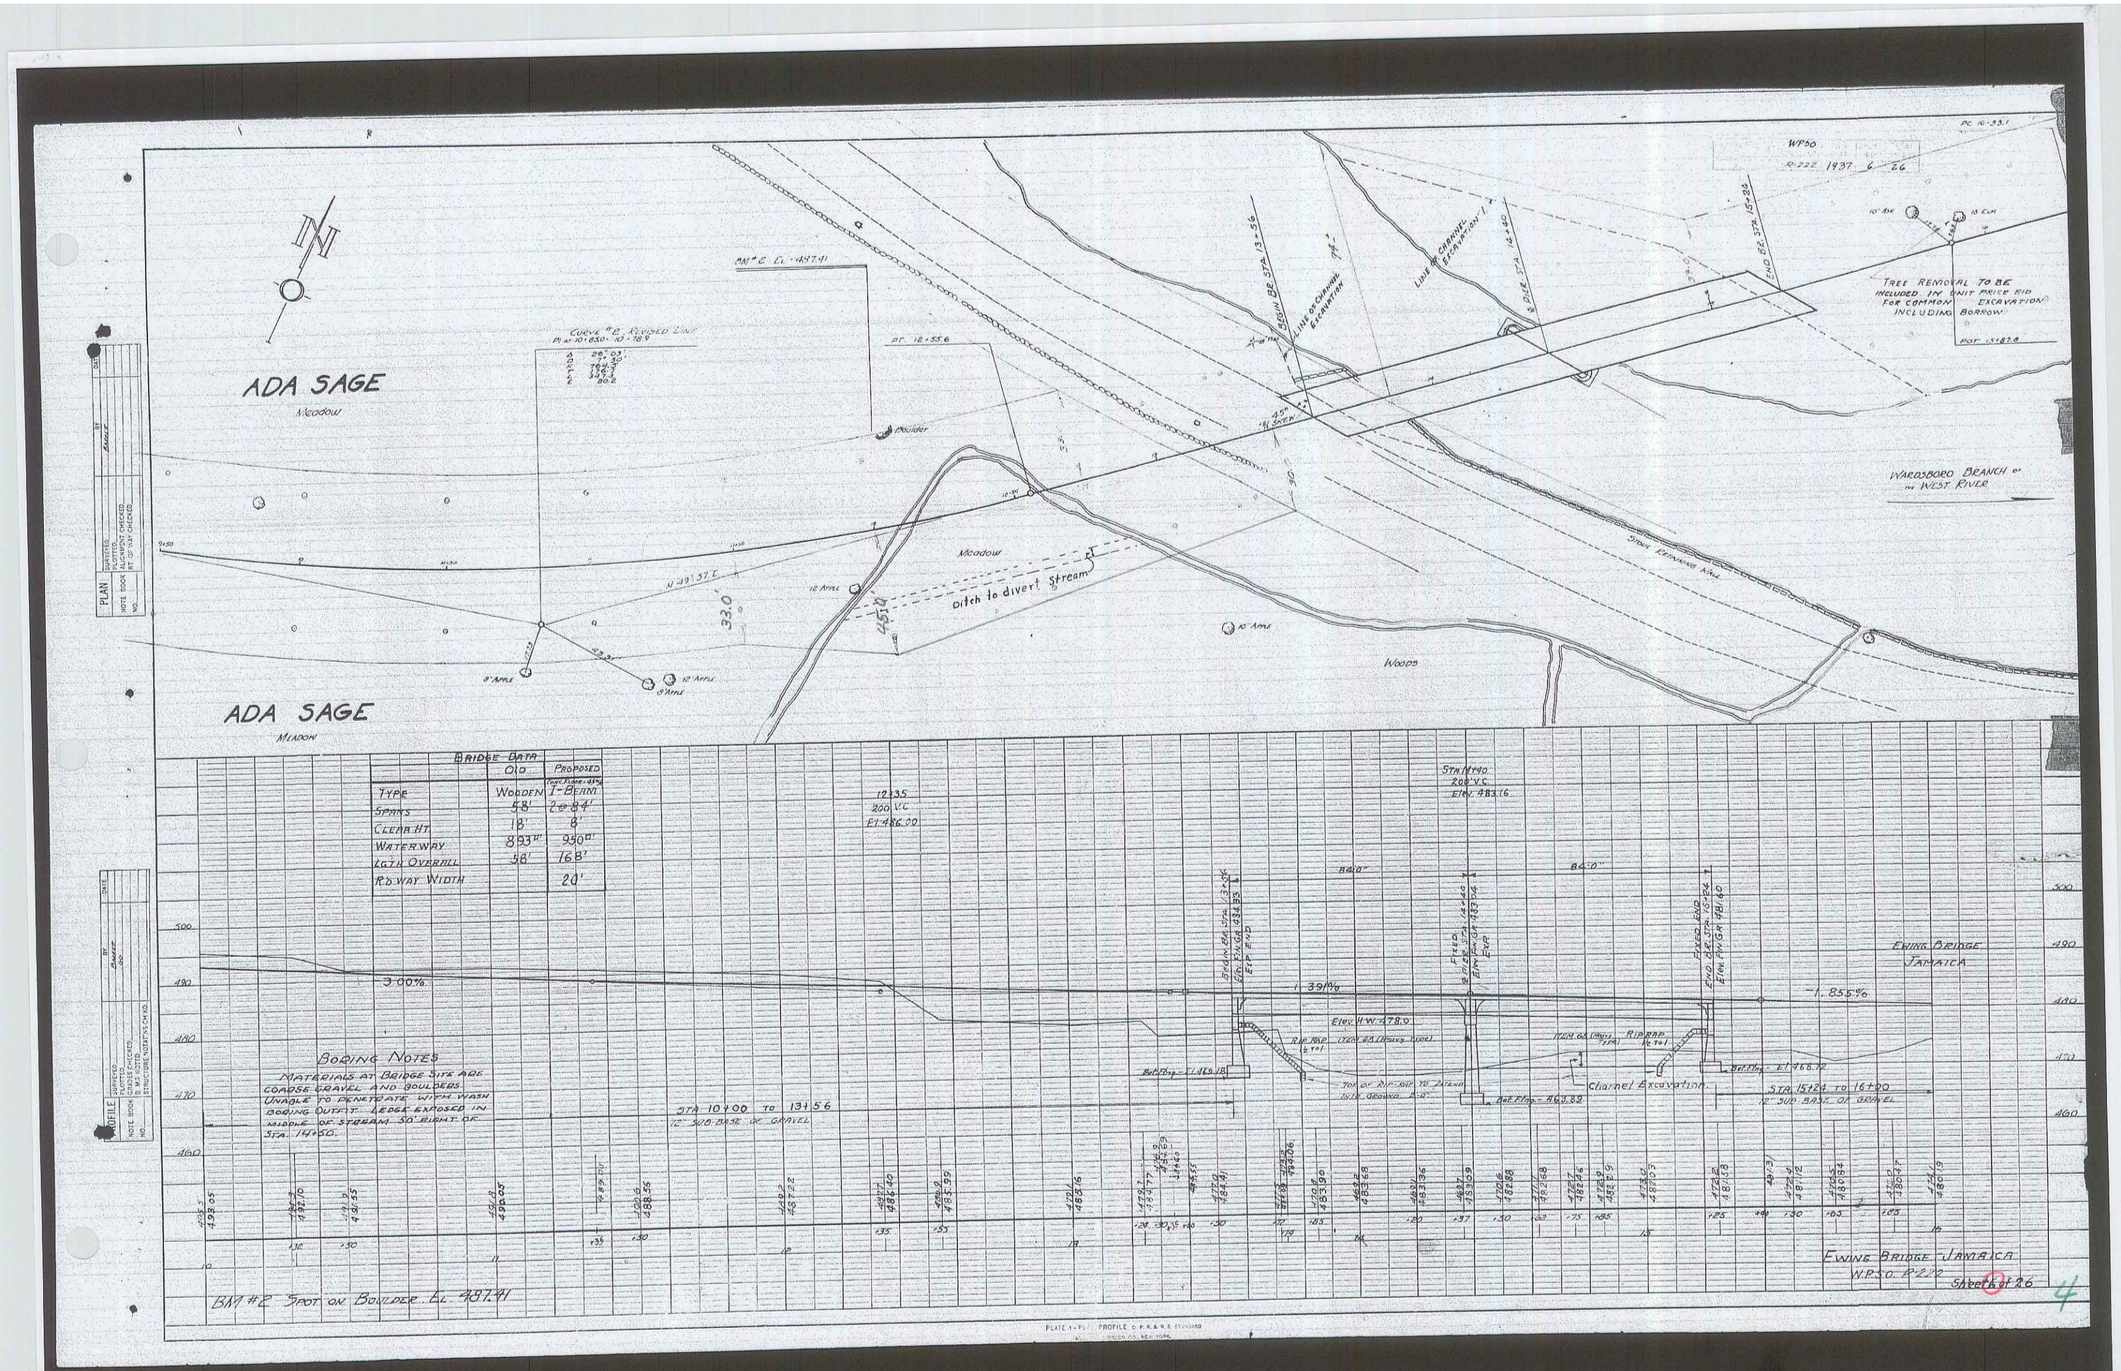
ADA SAGE
Meadow
ADA SAGE
Meadow
Meadow
Ditch to divert Stream
Wood
Wardsboro Branch of the West River
Tree Removal to be included in unit price bid for common excavation including borrow
Line of channel excavation
Line of channel excavation
Curve "B" Revised Line
Bridge Data
Old
Proposed
Type
Wooden
I-Beam
Spans
58'
2@84'
Clear Ht.
18'
8'
Waterway
893 sq ft
950 sq ft
Lgth Overall
58'
168'
Rdway Width
20'
Boring Notes
Materials at Bridge Site are coarse gravel and boulders. Unable to penetrate with wash boring outfit. Ledge exposed in middle of stream 50' ups. of Sta. 14+50.
Sta. 10+00 to 13+56
12" sub-base of gravel
Sta. 15+24 to 16+00
12" sub-base of gravel
Channel Excavation
Riprap
Ewing Bridge Jamaica
Ewing Bridge Jamaica
W.P.50 P.222
Sheet 4 of 26
BM #2 Spot on Boulder El. 487.41