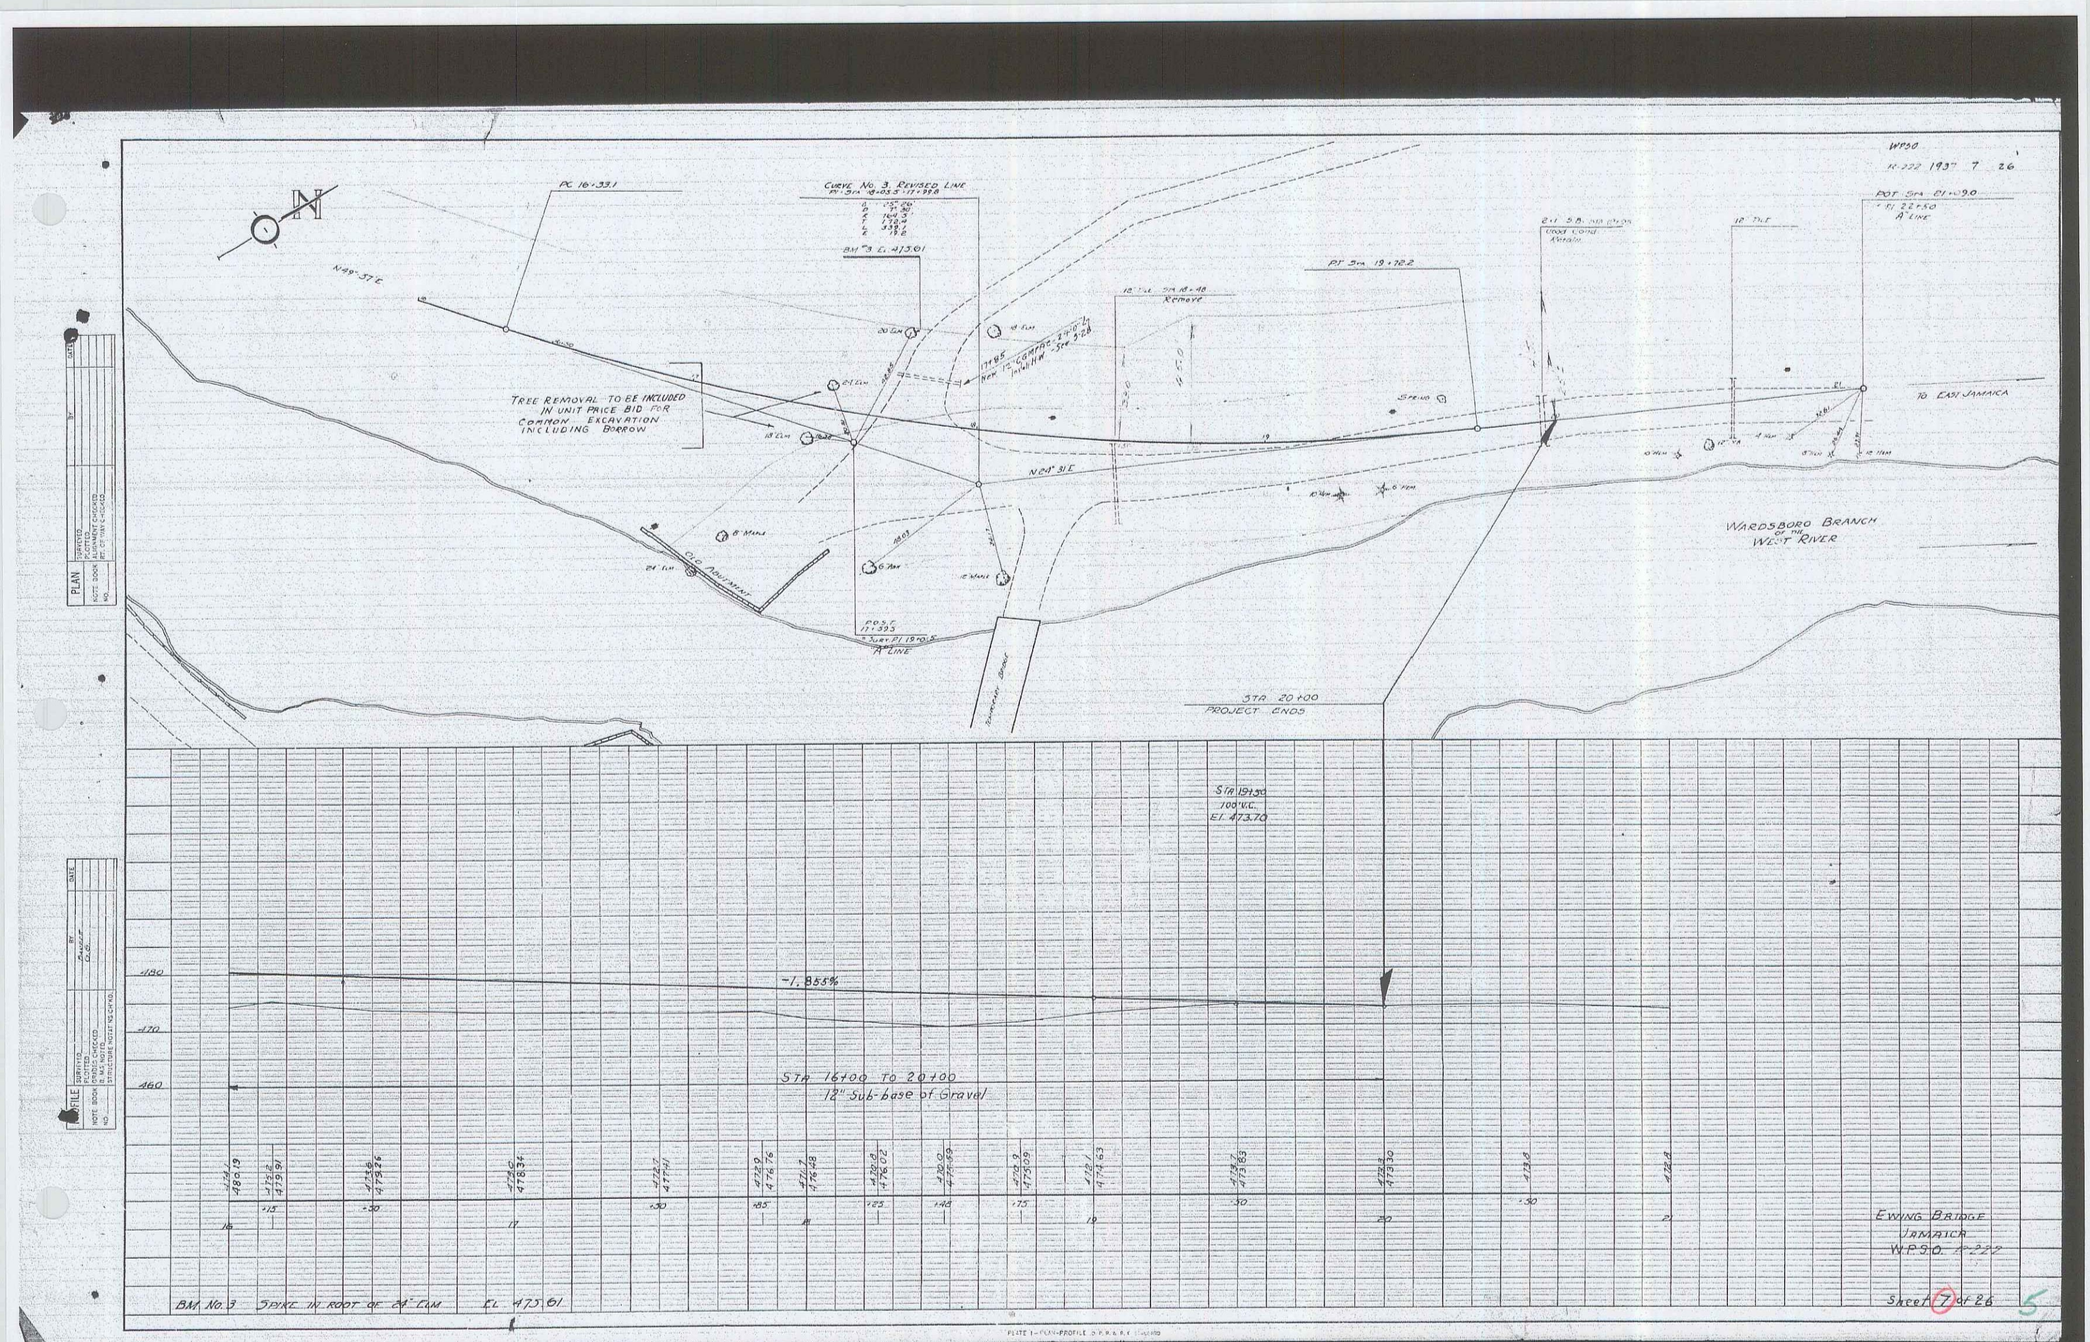
WPSO
R-222 1937 7 26
N
PC 16+33.1
N49°-57'E
Curve No. 3, Revised Line
BM #3 El. 473.61
PT Sta 19+72.2
POT Sta 21+09.0
El. 22.50
"A" Line
Tree Removal To Be Included In Unit Price Bid For Common Excavation Including Borrow
N24°-31'E
C.C.C. Abutment
POT Sta 17+33.5
"A" Line
Wardsboro Branch of the West River
To East Jamaica
Sta 20+00
Project Ends
Sta 19+50
100' V.C.
El. 473.70
-1.855%
Sta 16+00 To 20+00
12" Sub-base of Gravel
BM No. 3 Spike in Root of 24" Elm El. 473.61
Ewing Bridge
Jamaica
W.P.S.O. R-222
Sheet 7 of 26
5