FED. ROAD DIST. NO.	STATE	STATE FLOOD PROJ. NO.	FISCAL YEAR	SHEET NO.	TOTAL SHEETS
8	VT.	222-L	1939	7	57

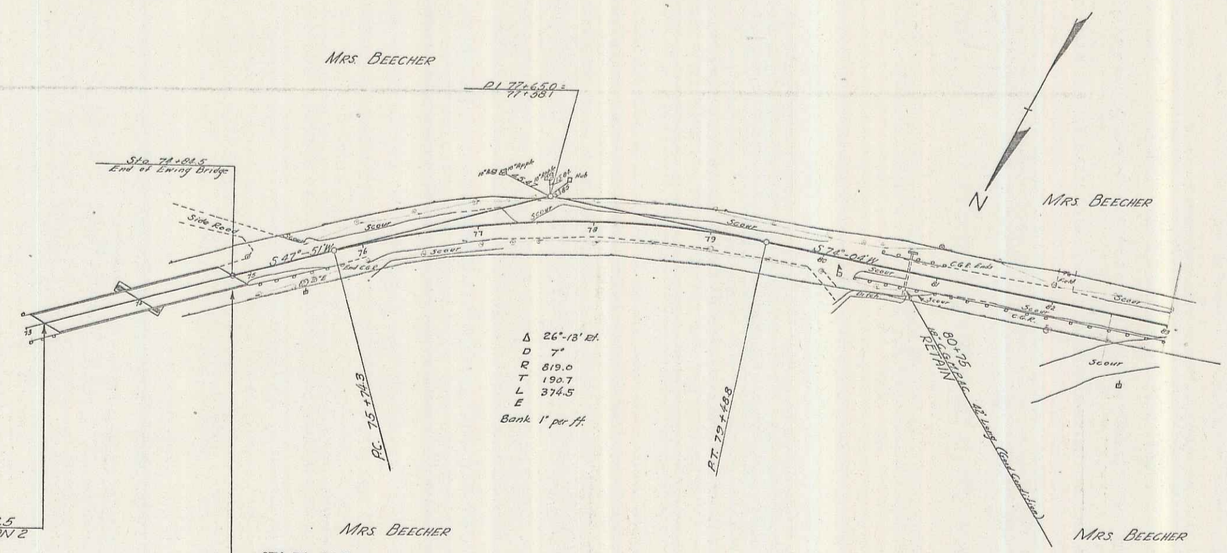

Note:

All roadway excavation on this section is to be used in the making of embankments and shall not be used directly under the Stone Fill.

All borrow as required on this section shall be made from channel excavation and paid for under Item 15. This material shall be obtained from the river between approximately Station 83+00 ± and station 119+00± of section 3 at locations approved by the Engineer, the intent of this channel work being to widen the river and move the main channel away from the road.

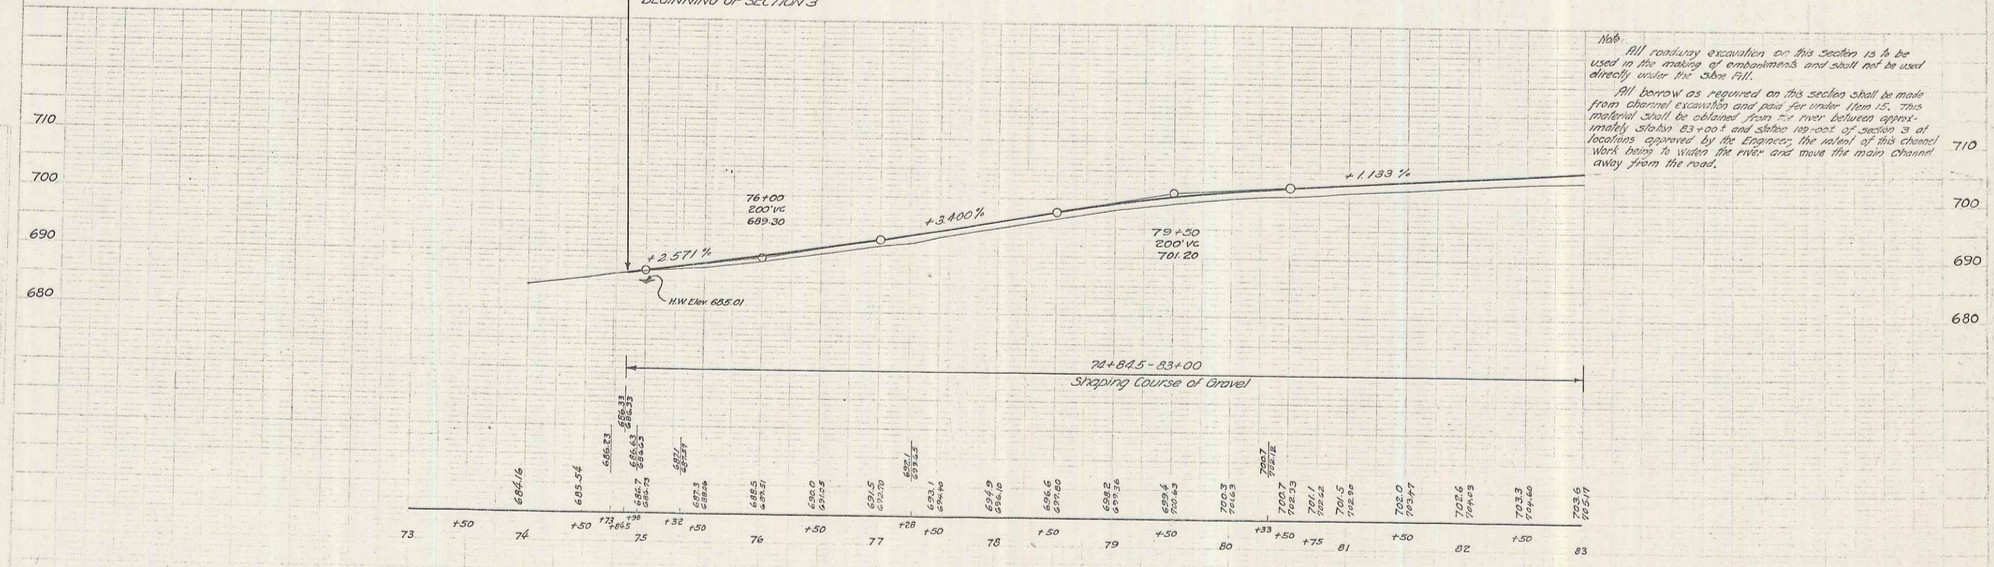

JAMAICA S.F. 222 L Section 3

Sheet 7 of 57

5