| PARCEL | INSTRUMENT | DATE | GRANTOR | GRANTEE | RECORDED MORRISTOWN BOOK | PAGE | DATE | REMARKS |
|---|---|---|---|---|---|---|---|---|
| C | C.D.O.E | 1-27-41 | C.H.A. STAFFORD & SONS INC. | ST. OF VT. | 43 | 306-78 | 2-8-41 | |
| C | W.D.O.E | 2-28-41 | M.E.L. & G. BRIGHAM | ST. OF VT. | 43 | 346-49 | 3-3-41 | |

| FED. ROAD DIST. NO. | STATE | FED. AID PROJ. NO. | FISCAL YEAR | SHEET NO. | TOTAL SHEETS |
|---|---|---|---|---|---|
| 9 | VT. | (17 AG) | 1941 | 13 | 112 |
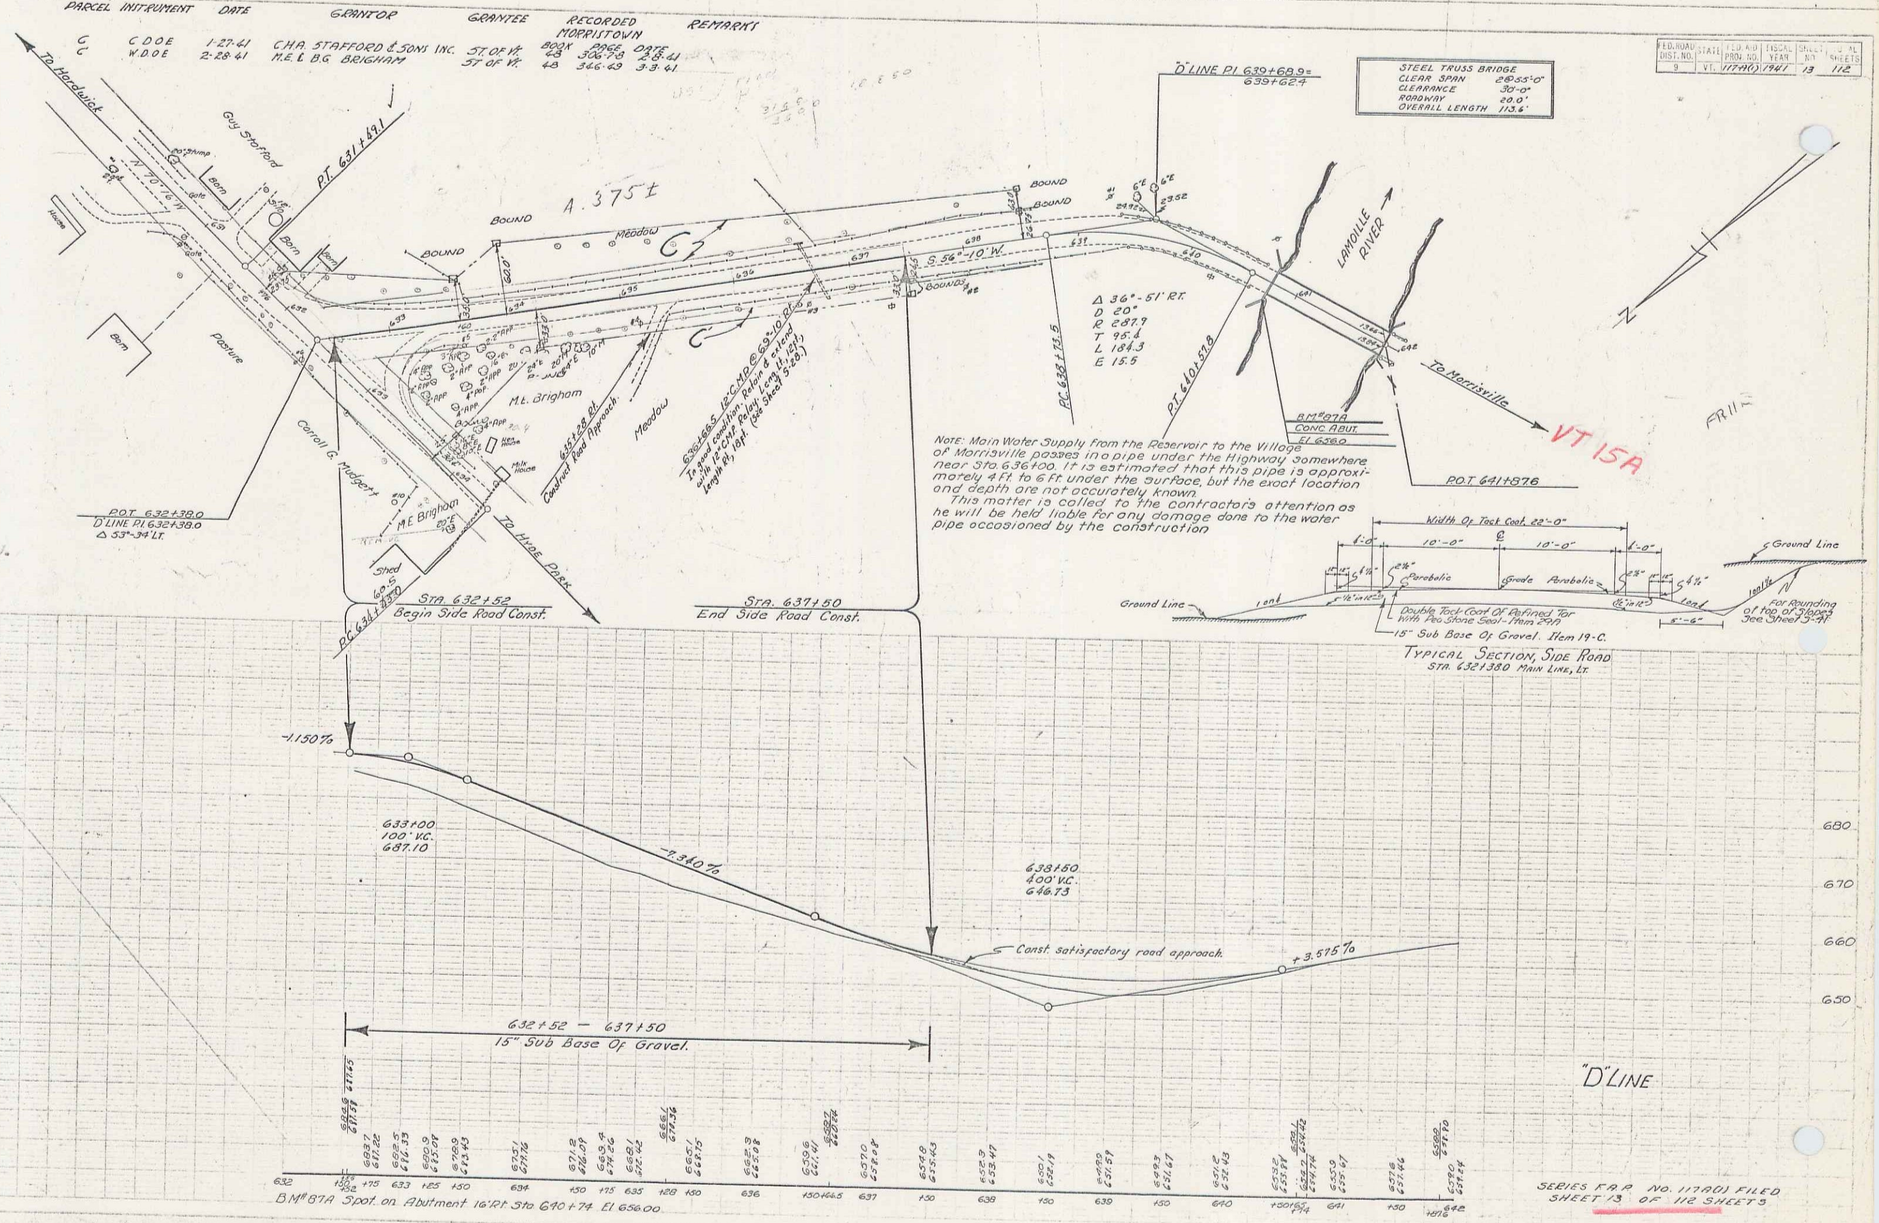
STEEL TRUSS BRIDGE
CLEAR SPAN 28.55'-0"
CLEARANCE 30'-0"
ROADWAY 20.0'
OVERALL LENGTH 113.6'