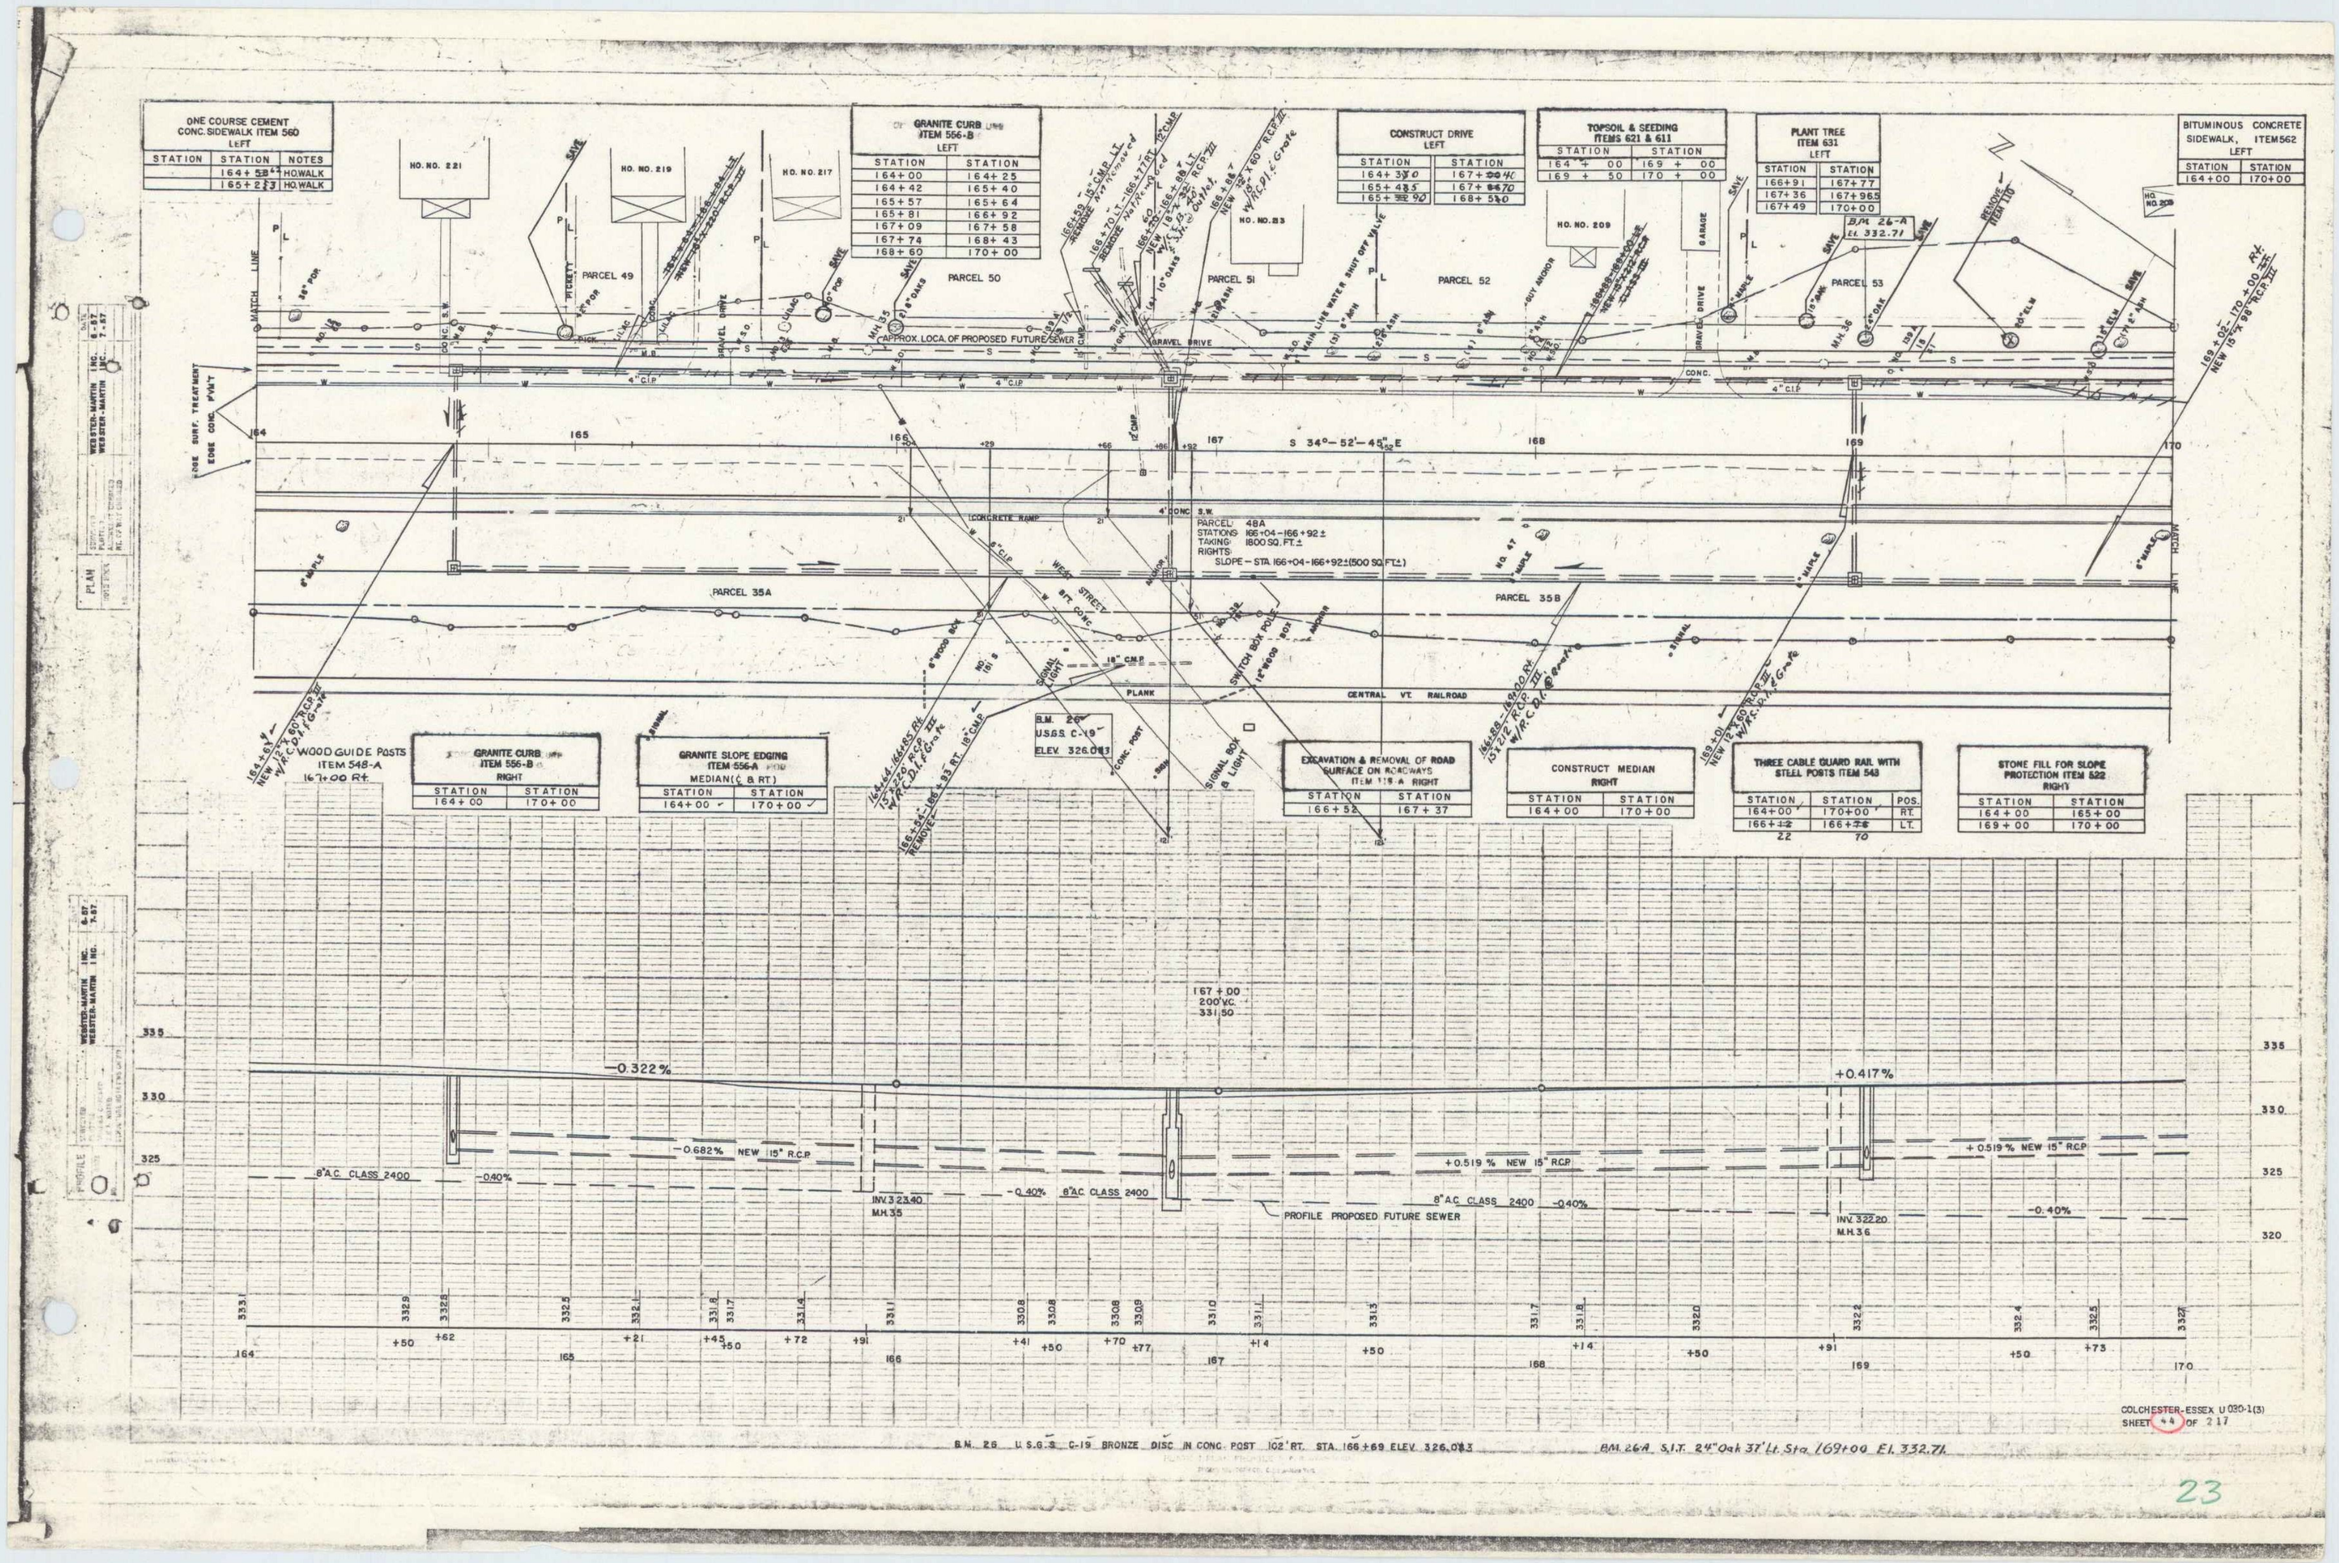
ONE COURSE CEMENT CONC. SIDEWALK ITEM 560 LEFT
GRANITE CURB ITEM 556-B LEFT
CONSTRUCT DRIVE LEFT
TOPSOIL & SEEDING ITEMS 621 & 611
PLANT TREE ITEM 631 LEFT
BITUMINOUS CONCRETE SIDEWALK, ITEM 562 LEFT
PARCEL 49
PARCEL 50
PARCEL 51
PARCEL 52
PARCEL 53
PARCEL 35A
PARCEL 35B
S 34°-52'-45" E
CENTRAL VT. RAILROAD
GRANITE CURB ITEM 556-B RIGHT
GRANITE SLOPE EDGING ITEM 556-A MEDIAN (℄ & RT.)
EXCAVATION & REMOVAL OF ROAD SURFACE ON ROADWAYS ITEM 119-A RIGHT
CONSTRUCT MEDIAN RIGHT
THREE CABLE GUARD RAIL WITH STEEL POSTS ITEM 543
STONE FILL FOR SLOPE PROTECTION ITEM 522 RIGHT
-0.322%
-0.682% NEW 15" R.C.P.
+0.417%
+0.519% NEW 15" R.C.P.
8" A.C. CLASS 2400
PROFILE PROPOSED FUTURE SEWER
COLCHESTER-ESSEX U 030-1(3)
SHEET 44 OF 217
B.M. 26 U.S.G.S. C-19 BRONZE DISC IN CONC. POST 102' RT. STA. 166+69 ELEV. 326.083
BM 26A S.I.T. 24" Oak 37' Lt. Sta 169+00 El. 332.71
23