ONE COURSE CEMENT CONC SIDEWALK ITEM 560 LEFT		
STATION	STATION	NOTES
	179+80	HO. WALK
	180+85	HO. WALK

GRANITE CURB ITEM 556-B LEFT	
STATION	STATION
176+00	176+21
176+78	177+69
178+09	178+46
178+63	180+26
180+52	181+05
181+22	181+63
181+80	182+00
REV. APPR. LINE	NO3
0+45	0+46

GRANITE SLOPE EDGING ITEM 556-A U-TURN LEFT	
STATION	STATION
176+00	176+80

CONSTRUCT DRIVE LEFT
STATION
177+85.75
178+5.40
181+5.20
181+7.1

THREE CABLE GUARD RAIL WITH STEEL POSTS ITEM 543 U-TURN LEFT	
STATION	STATION
176+00	177+00

PLANT TREE ITEM 631 LEFT
STATION

CONSTRUCT ISLAND LEFT	
STATION	STATION
176+00	176+80

CONSTRUCT APPROACH LEFT
STATION
180+39

CONSTRUCT CONCRETE STEPS ITEM 401-B (MOD) LEFT
STATION
179+80
180+85

HANDRAIL ITEM 572 (MOD.) LEFT
STATION
179+80

177+19 — 177+39

CONSTRUCT U-TURN LEFT	
STATION	STATION
176+00	176+78

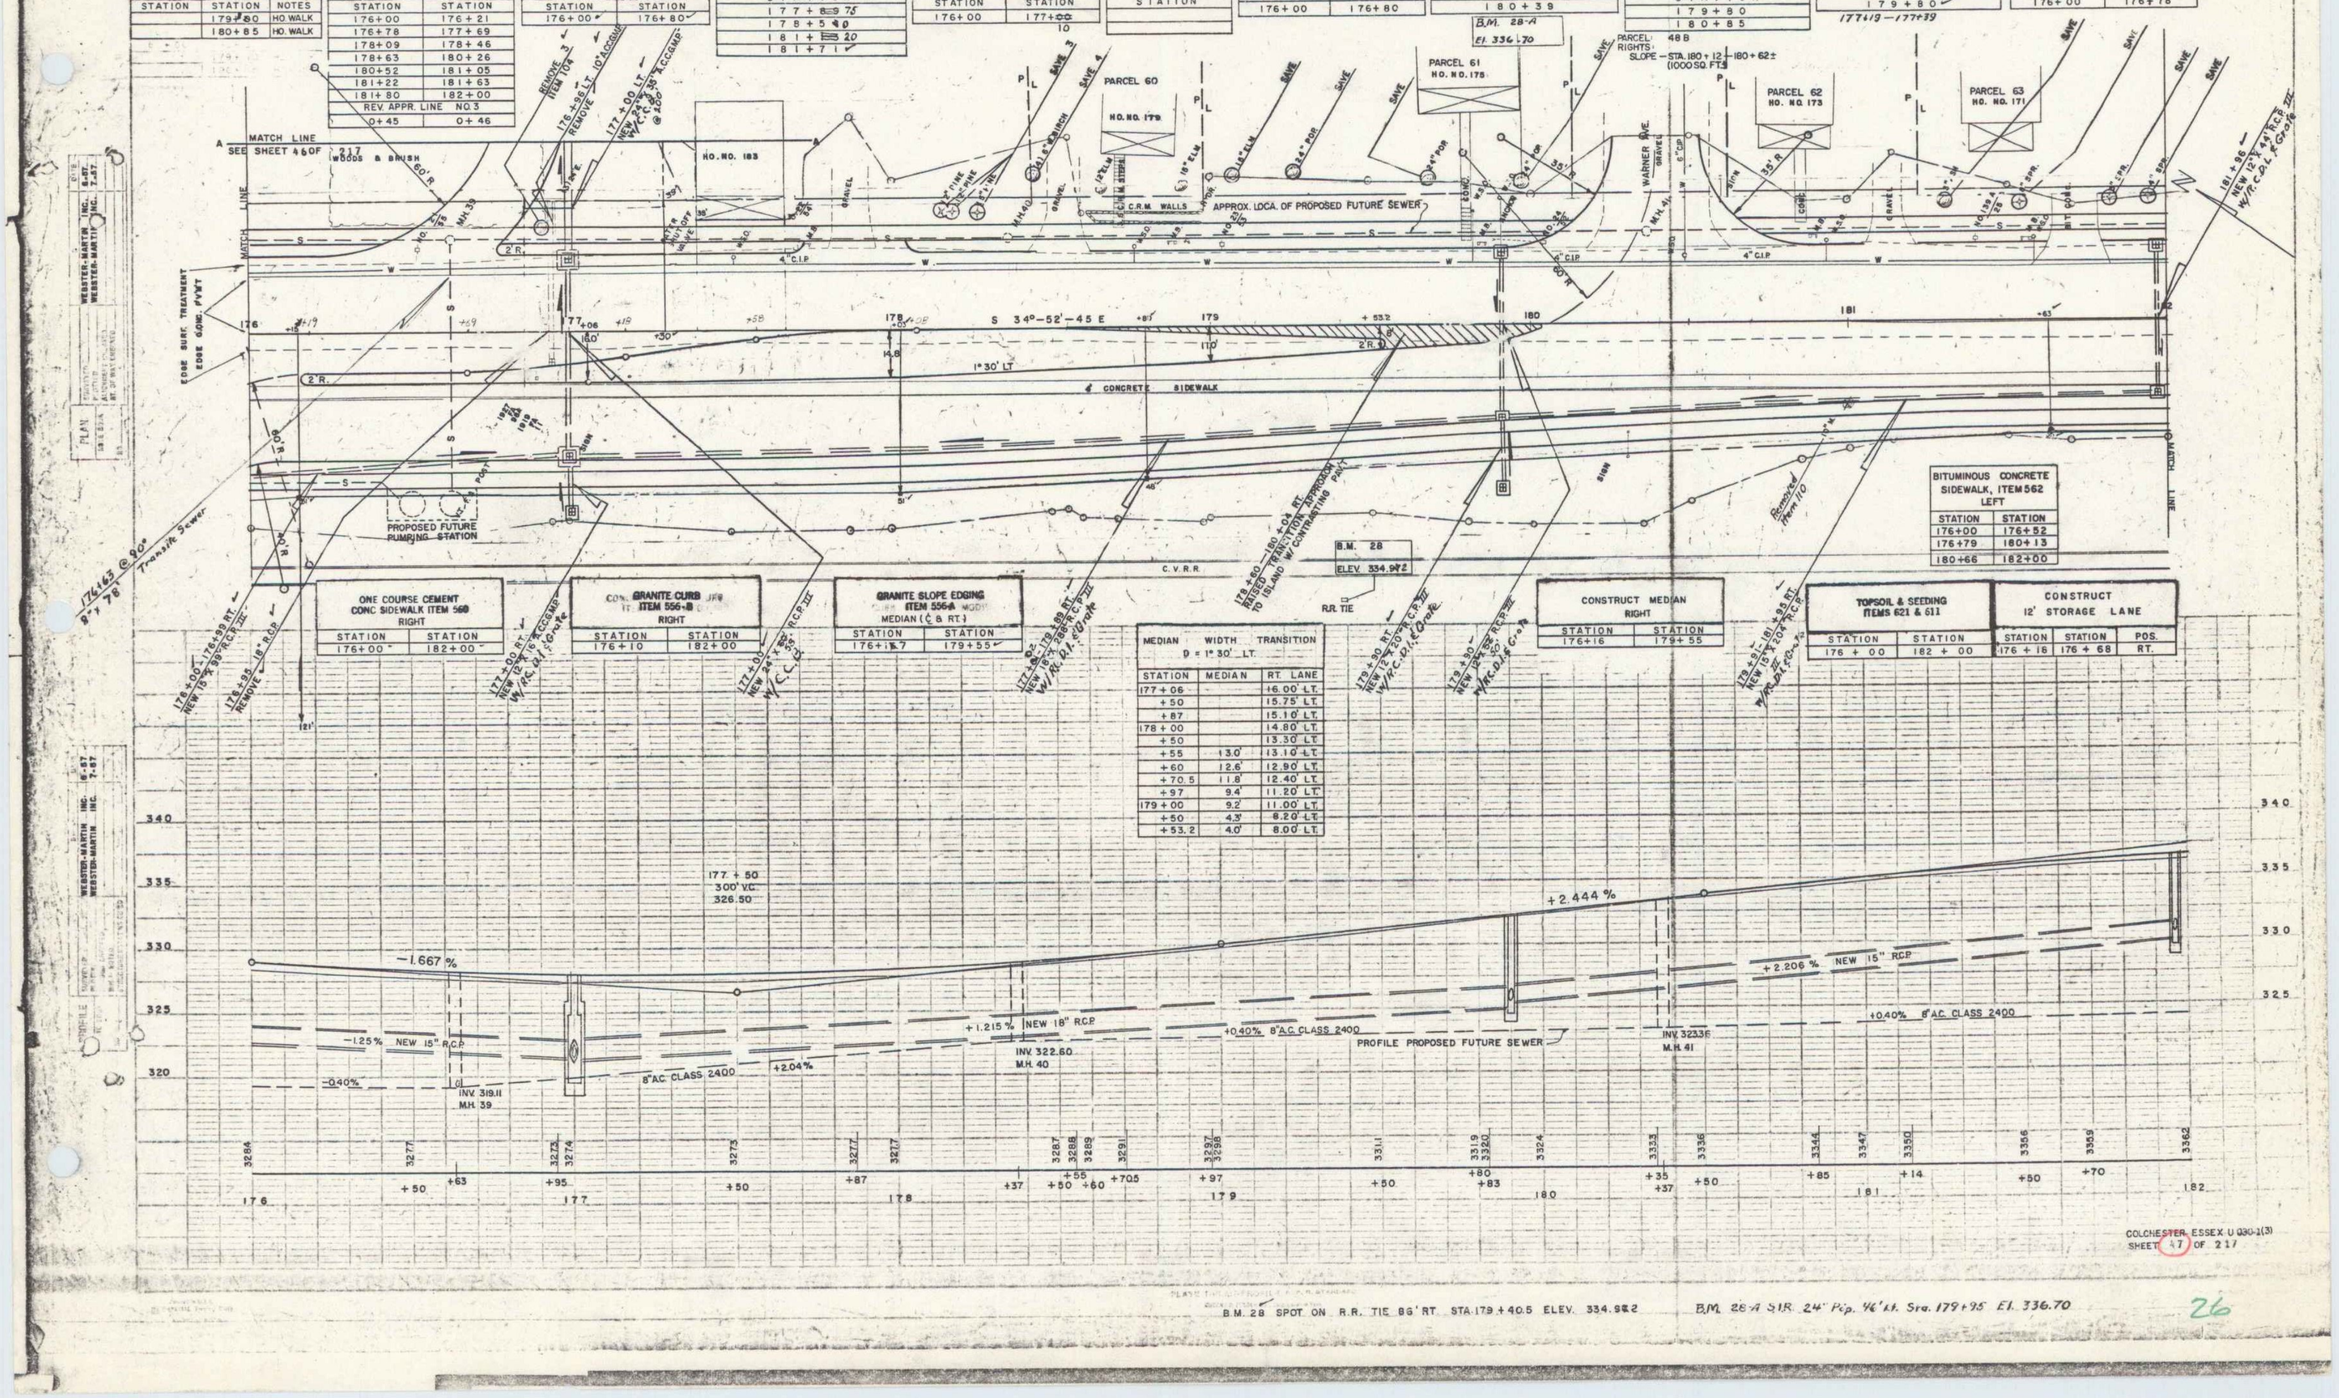

BITUMINOUS CONCRETE SIDEWALK, ITEM 562 LEFT	
STATION	STATION
176+00	176+52
176+79	180+13
180+66	182+00

ONE COURSE CEMENT CONC SIDEWALK ITEM 560 RIGHT	
STATION	STATION
176+00	182+00

GRANITE CURB ITEM 556-B RIGHT	
STATION	STATION
176+10	182+00

GRANITE SLOPE EDGING ITEM 556-A MEDIAN (℄ & RT.)	
STATION	STATION
176+15.7	179+55

MEDIAN WIDTH TRANSITION θ = 1° 30' LT.		
STATION	MEDIAN	RT. LANE
177+06	-	16.00' LT.
+50		15.75' LT.
+87		15.10' LT.
178+00		14.80' LT.
+50		13.30' LT.
+55	13.0'	13.10' LT.
+60	12.6'	12.90' LT.
+70.5	11.8'	12.40' LT.
+97	9.4'	11.20' LT.
179+00	9.2'	11.00' LT.
+50	4.3'	8.20' LT.
+53.2	4.0'	8.00' LT.

CONSTRUCT MEDIAN RIGHT	
STATION	STATION
176+16	179+55

TOPSOIL & SEEDING ITEMS 621 & 611	
STATION	STATION
176+00	182+00

CONSTRUCT 12' STORAGE LANE		
STATION	STATION	POS.
176+18	176+68	RT.

COLCHESTER ESSEX U 030-1(3)
SHEET 47 OF 217

B.M. 28 SPOT ON R.R. TIE 86' RT. STA. 179+40.5 ELEV. 334.982

B.M. 28-A S.I.R. 24" Pap. 46' Lt. Sta. 179+95 El. 336.70

26