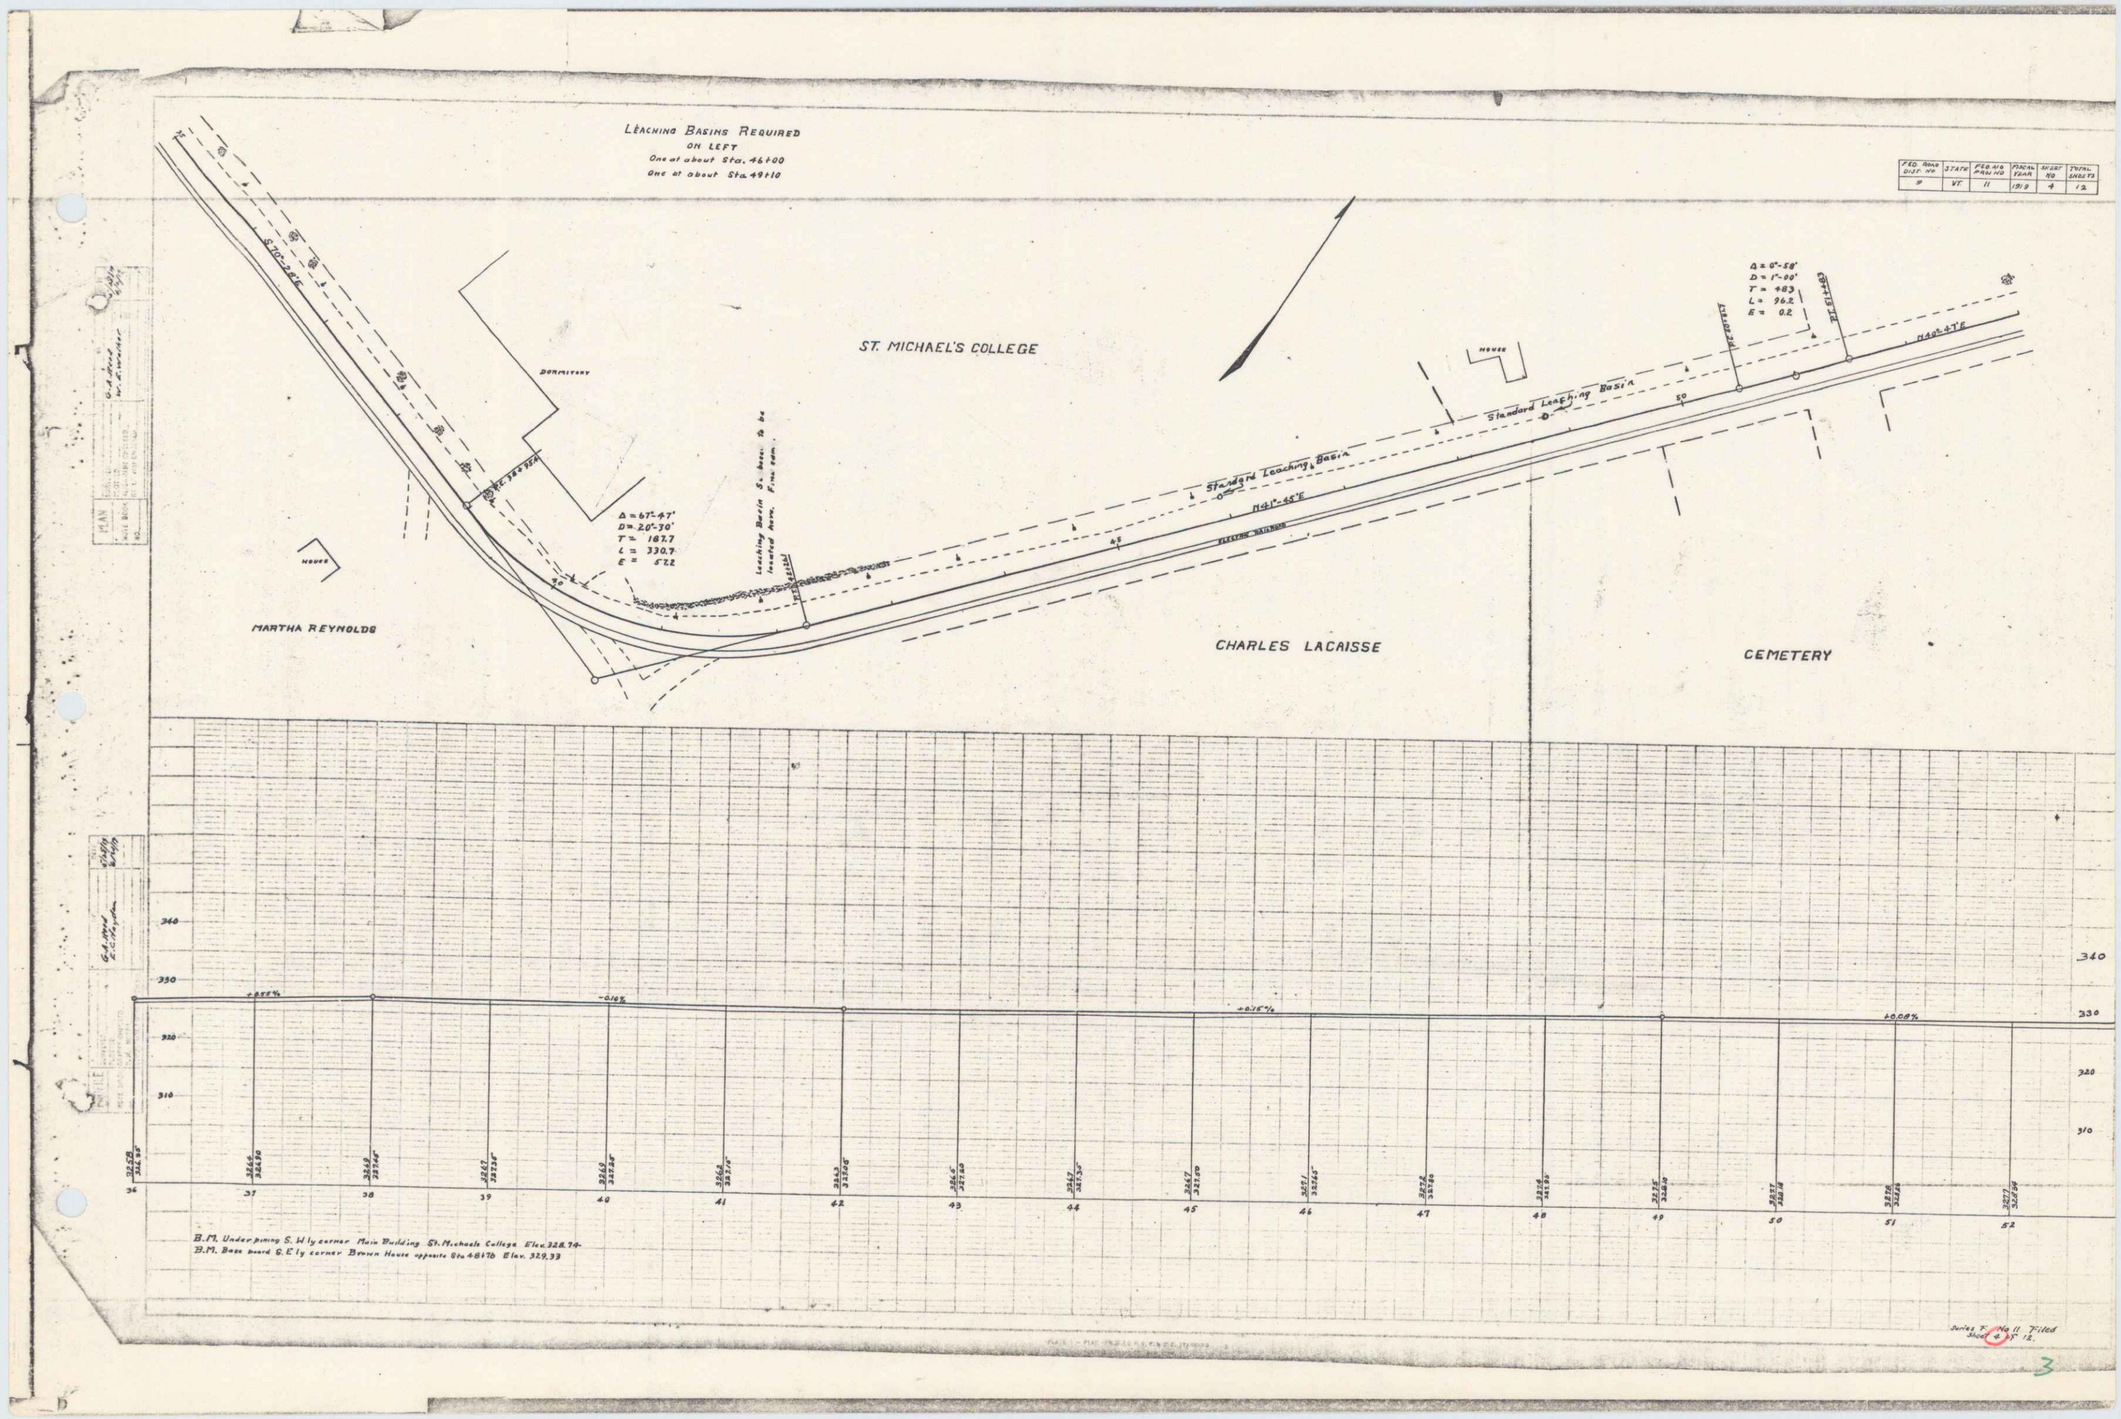
LEACHING BASINS REQUIRED
ON LEFT
One at about Sta. 46+00
One at about Sta. 49+10
FED. ROAD DIST. NO. 1
STATE VT.
FED. AID PROJ. NO. 11
FISCAL YEAR 1913
SHEET NO. 4
TOTAL SHEETS 12
ST. MICHAEL'S COLLEGE
DORMITORY
HOUSE
MARTHA REYNOLDS
CHARLES LACAISSE
CEMETERY
Standard Leaching Basin
Leaching Basin S. Side. To be located here. Fine sam.
Δ = 67°-47'
D = 20°-30'
T = 187.7
L = 330.7
E = 57.2
Δ = 6°-58'
D = 1°-30'
T = 48.3
L = 96.2
E = 0.2
N 41°-48' E
N 42°-47' E
ELECTRIC WIRE POLES
PK 20+00 EST
PK 21+83
+0.55%
-0.16%
+0.15%
+0.08%
B.M. Underpining S. W ly corner Main Building St. Michaels College Elev. 328.74
B.M. Base board S. E ly corner Brown House opposite Sta. 48+76 Elev. 329.33
Series F No. 11 Filed
Sheet 4 of 12.
3