Parcel	Kind of Instrument	Date of Instrument	Grantor	Grantee	Recorded Essex Book	Page	Date	Remarks
B²	Q.C.D.	2-23-33	Louis & P.P. Rocheleau	Stef Vt.	33	426-481	3-7-33	

FED. AID PROJ. NO.	STATE	N.R.H. PROJ. NO.	FISCAL YEAR	SHEET NO.	TOTAL SHEETS
		98D	1933	6	62

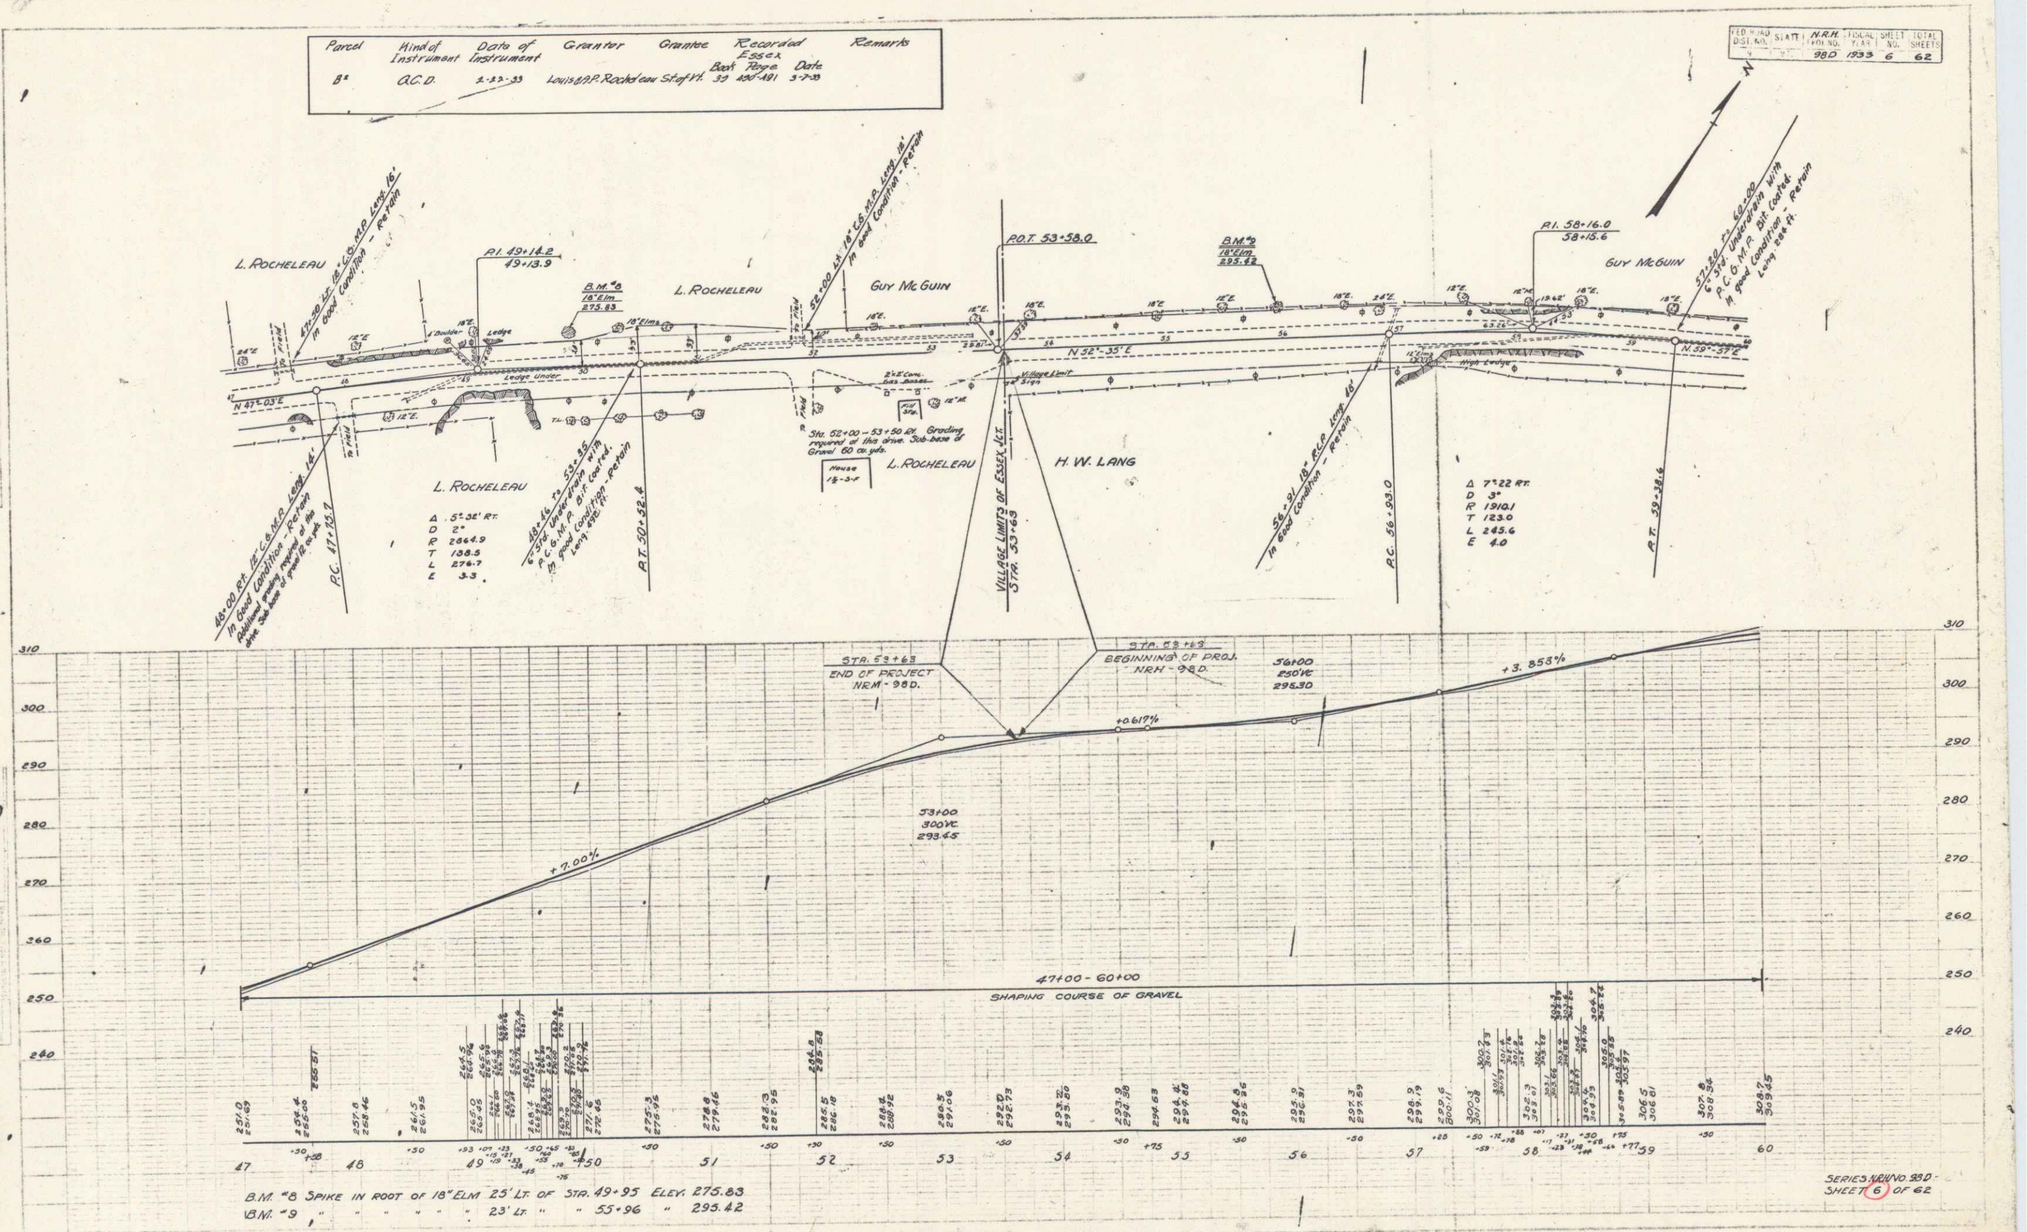

B.M. "8 SPIKE IN ROOT OF 18" ELM 25' LT. OF STA. 49+95 ELEV. 275.83
B.M. "9 " " " " " 23' LT. " " 55+96 " 295.42

SERIES N.R.H. NO. 98D
SHEET 6 OF 62

3