FED. ROAD DIST. NO. 1	STATE	N.R.H. PROJECT	FISCAL YEAR	SHEET NO.	TOTAL SHEETS
3		98D	1933	18	62

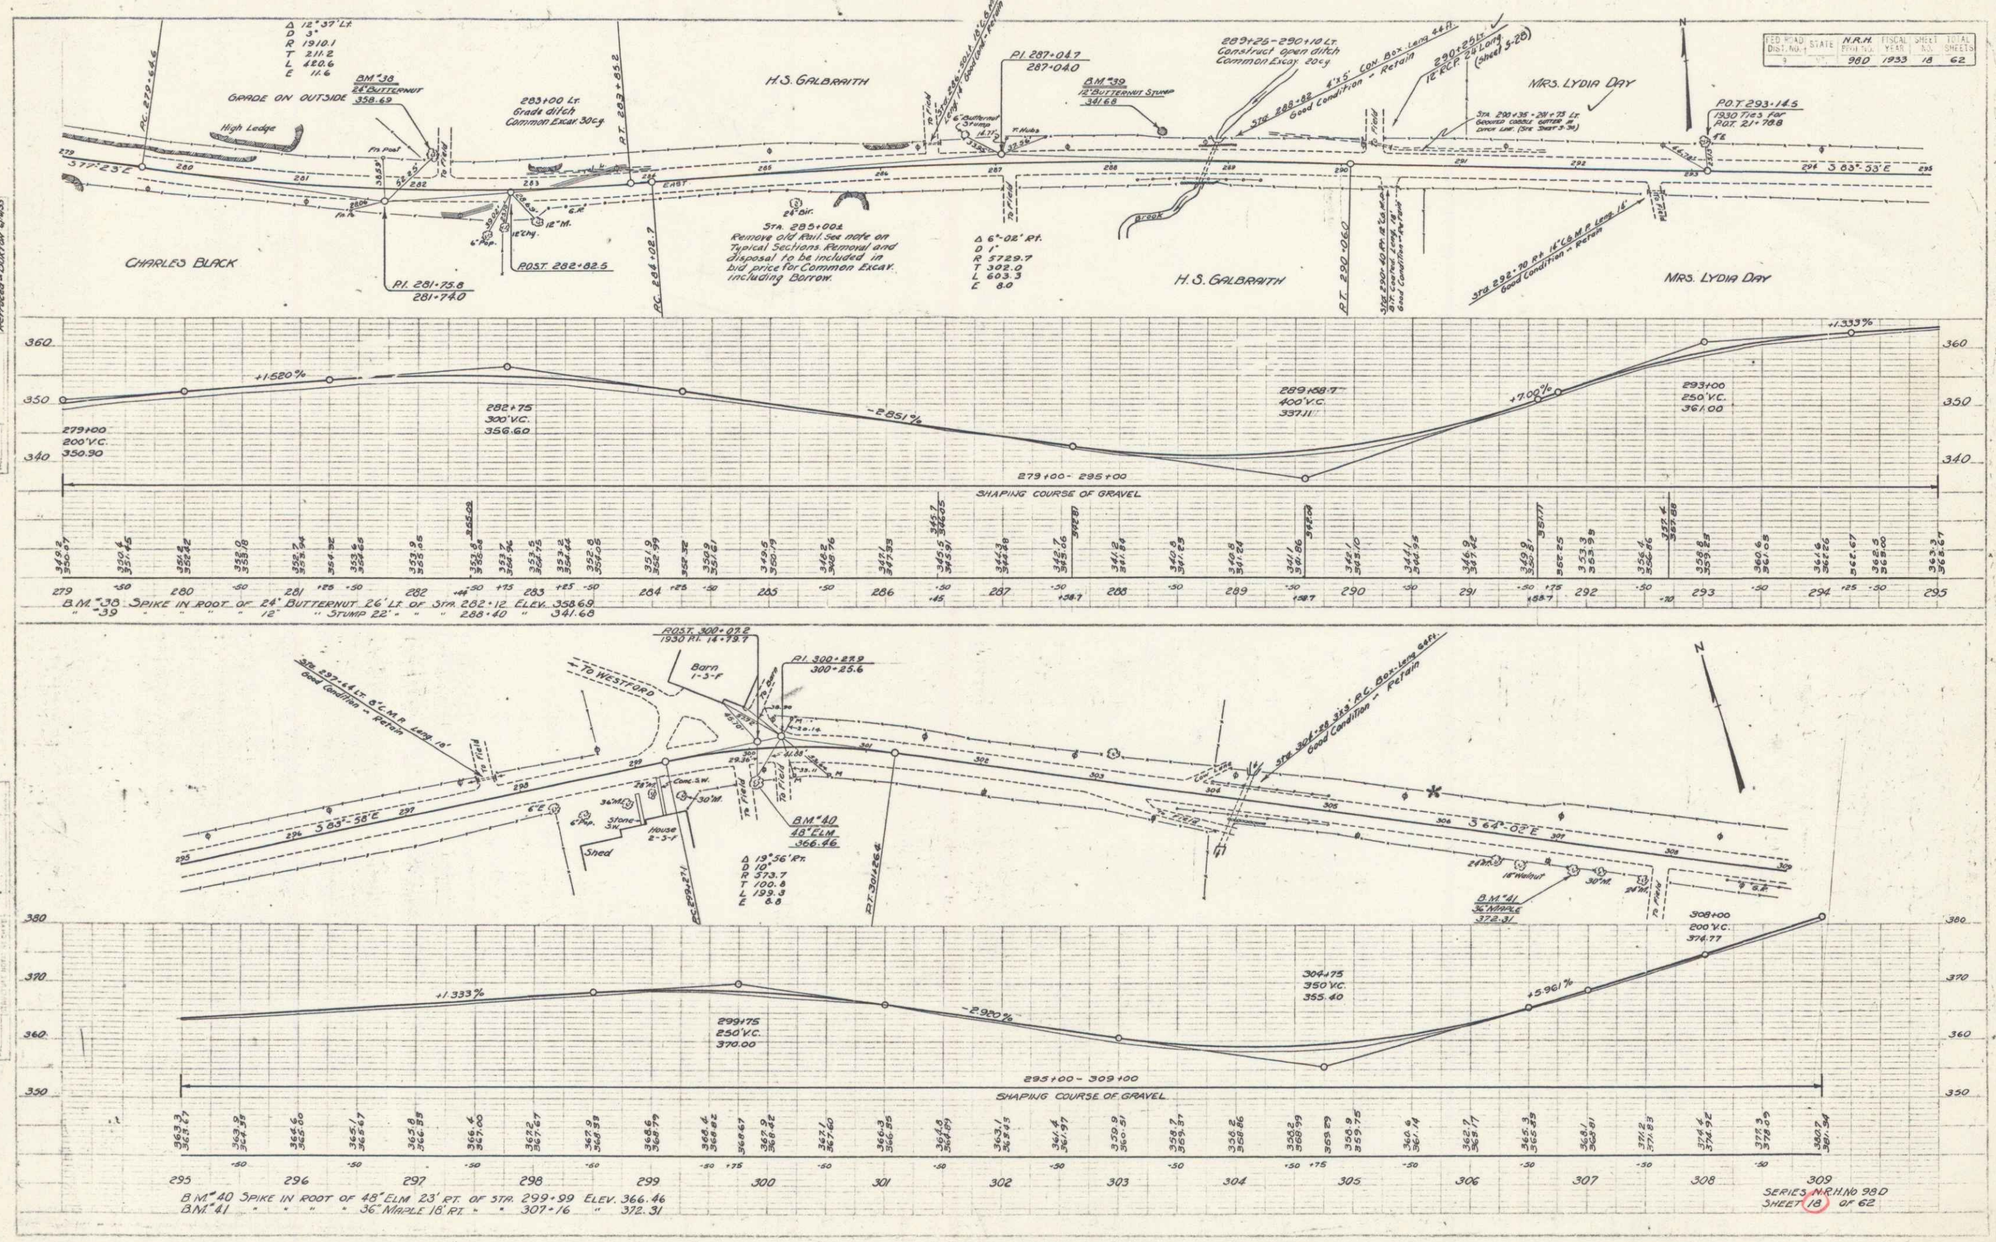

15