FED. AID PROJ. NO.	STATE	FEDERAL FUNDS PROJECT NO.	SHEET NO.	TOTAL NO. SHEETS
		98F 1936	9	63

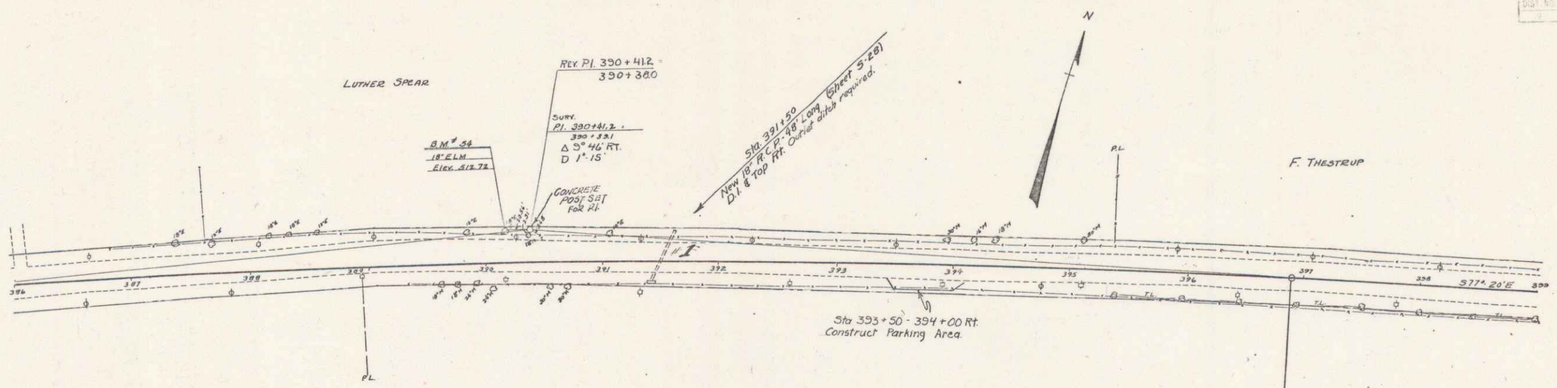

Parcel	Kind of Instrument	Date of Instrument	Grantor	Grantee	Remarks
Cul. #1	Release	10-15-35	Luther Spear	St. of Ill.	Cul. Sta. 391+50

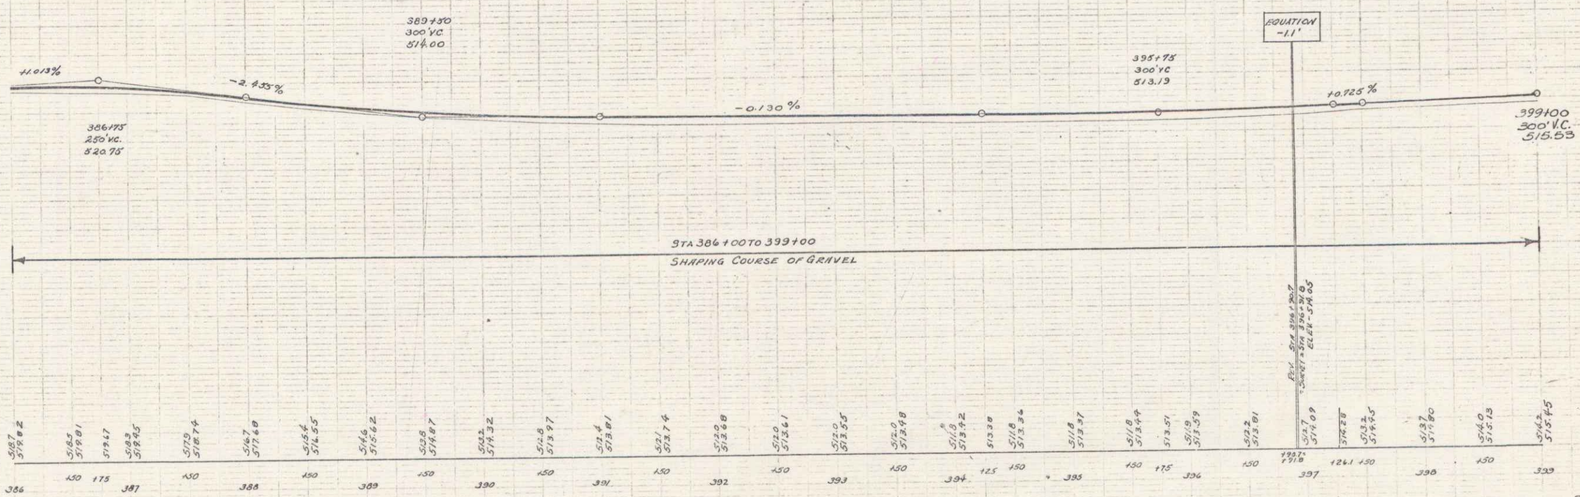

B.M.# 54 SPIKE IN ROOT OF 18" ELM 13 FT. LT. OF STA. 390+18 ELEV. 512.72

SERIES F.A.P. NO. 98 F
SHEET 9 OF 63

7