WOOD GUARD RAIL REQUIRED		
Culv. Station	Lt.	Rt.
795+17	24.	

GUIDE POSTS OF WOOD REQUIRED		
STATION	LT.	RT.
795+17	—	1
798+36	1	1

Parcel	Kind of Instrument	Date of Instrument	Grantor	Grantee	Recorded Brookfield Book Page	Date	Remarks
A	Q.C.D.	10-13-31	J.E.&F.H. Thurber	State Hwy.	26 332	11-4-31	
A'	"	10-28-31	H.C.&R.H. Taft	State Hwy.	26 333	11-4-31	

Series	No.	Sheet	Total Sheets	Date	Scale	Drawn	Checked
F	129-C	1931	37		1:40		

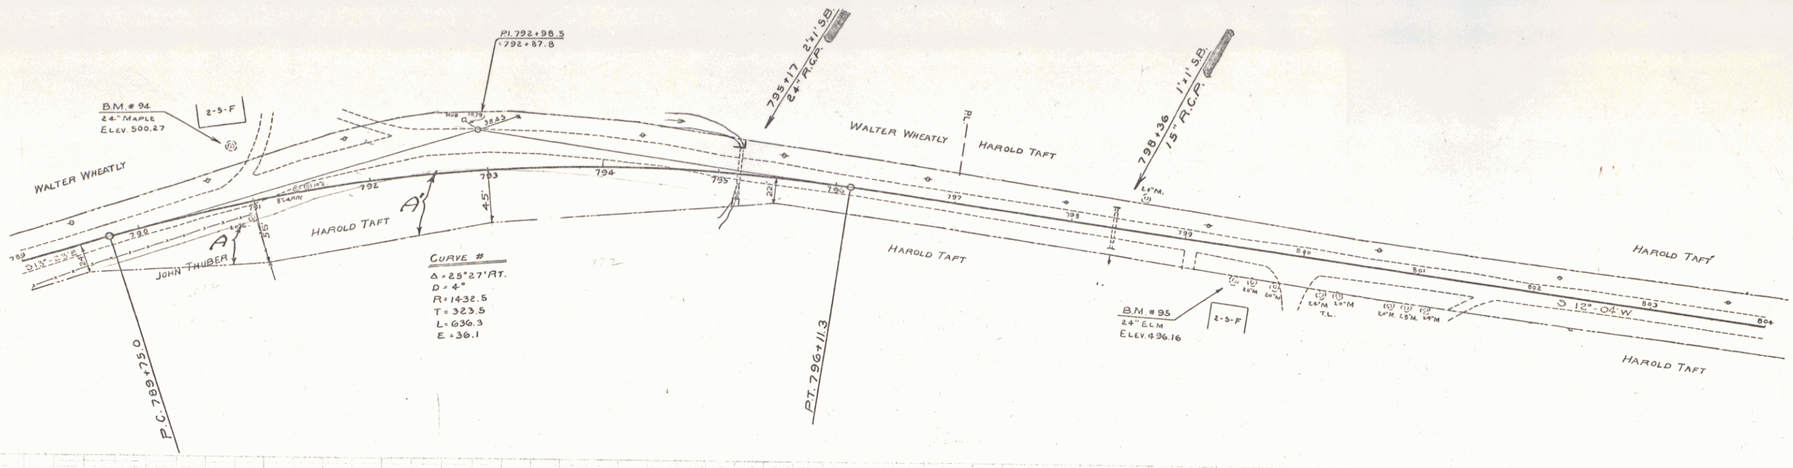

B.M. No. 94 Spike in Root of 24" Maple 4.5' Lt. Sta. 790+92 Elev. 500.27

B.M. No. 95 Spike in Root of 24" Elm 26' Rt. Sta. 799+43 Elev. 496.16

Series F No. 129-C
Sheet 37 of 141

36